


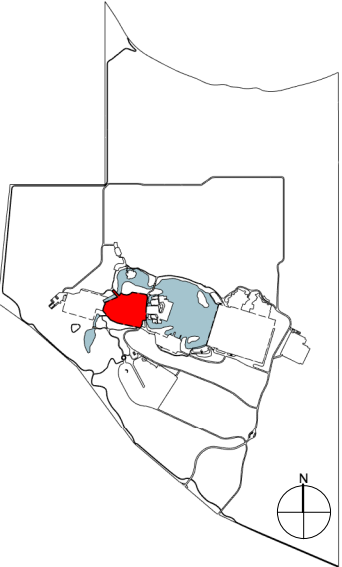

2 LOCATION PLAN
RC-08

SILVERLIGHT
STUDIOS

RESOURCE CONSENT

707 WĀNAKA – LUGGATE HIGHWAY,
WĀNAKA, OTAGO

PARIS

PROPOSED SITE PLAN

TRUE NORTH 	SHEET ISSUED 29/06/21	SCALE AT A1 (HALF SCALE IF PRINTED AT A3) As indicated
---	--------------------------	--

PRECINCT SHEET NUMBER
PA – RC-01



1 PROPOSED SITE PLAN
SCALE: 1 : 500



KEY

- ACCOMMODATION
- BATHROOMS
- CIRCULATION
- GREEN ROOM
- MAKEUP
- OFFICES
- RETAIL
- SOUND STAGE
- VACANT FUTURE USE TBC
- VENDORS
- WARDROBE / STORAGE

SILVERLIGHT
STUDIOS

RESOURCE CONSENT

707 WĀNAKA – LUGGATE HIGHWAY,
WĀNAKA, OTAGO

PARIS

PROPOSED GROUND
FLOOR PLAN – WEST

TRUE NORTH	SHEET ISSUED	SCALE AT A1 (HALF SCALE IF PRINTED AT A3)
	07/07/21	1 : 250
PRECINCT	SHEET NUMBER	

PA – RC–02



- KEY
- ACCOMMODATION
 - BATHROOMS
 - EXTENSION SOUND STAGE
 - GREEN ROOM
 - MAKEUP
 - OFFICES
 - SOUND STAGE
 - VENDORS
 - WARDROBE / STORAGE
 - WORKSHOP

SILVERLIGHT
STUDIOS

RESOURCE CONSENT

707 WĀNAKA – LUGGATE HIGHWAY,
WĀNAKA, OTAGO

PARIS

PROPOSED GROUND
FLOOR PLAN – EAST

TRUE NORTH
SHEET ISSUED
SCALE AT A1
(HALF SCALE IF PRINTED AT A3)
07/07/21
1 : 250
PRECINCT
SHEET NUMBER

PA – RC-03





- KEY
- ACCOMMODATION
 - BATHROOMS
 - GREEN ROOM
 - OFFICES
 - SOUND STAGE
 - VACANT FUTURE USE TBC
 - WARDROBE / STORAGE

SILVERLIGHT
STUDIOS

RESOURCE CONSENT

707 WĀNAKA – LUGGATE HIGHWAY,
WĀNAKA, OTAGO

PARIS


PROPOSED SECOND
FLOOR PLAN – WEST

TRUE NORTH	SHEET ISSUED	SCALE AT A1 (HALF SCALE IF PRINTED AT A3)
	30 06 21	1 : 250
PRECINCT	SHEET NUMBER	

PA – RC–06



Released under the
Official Information Act 1982

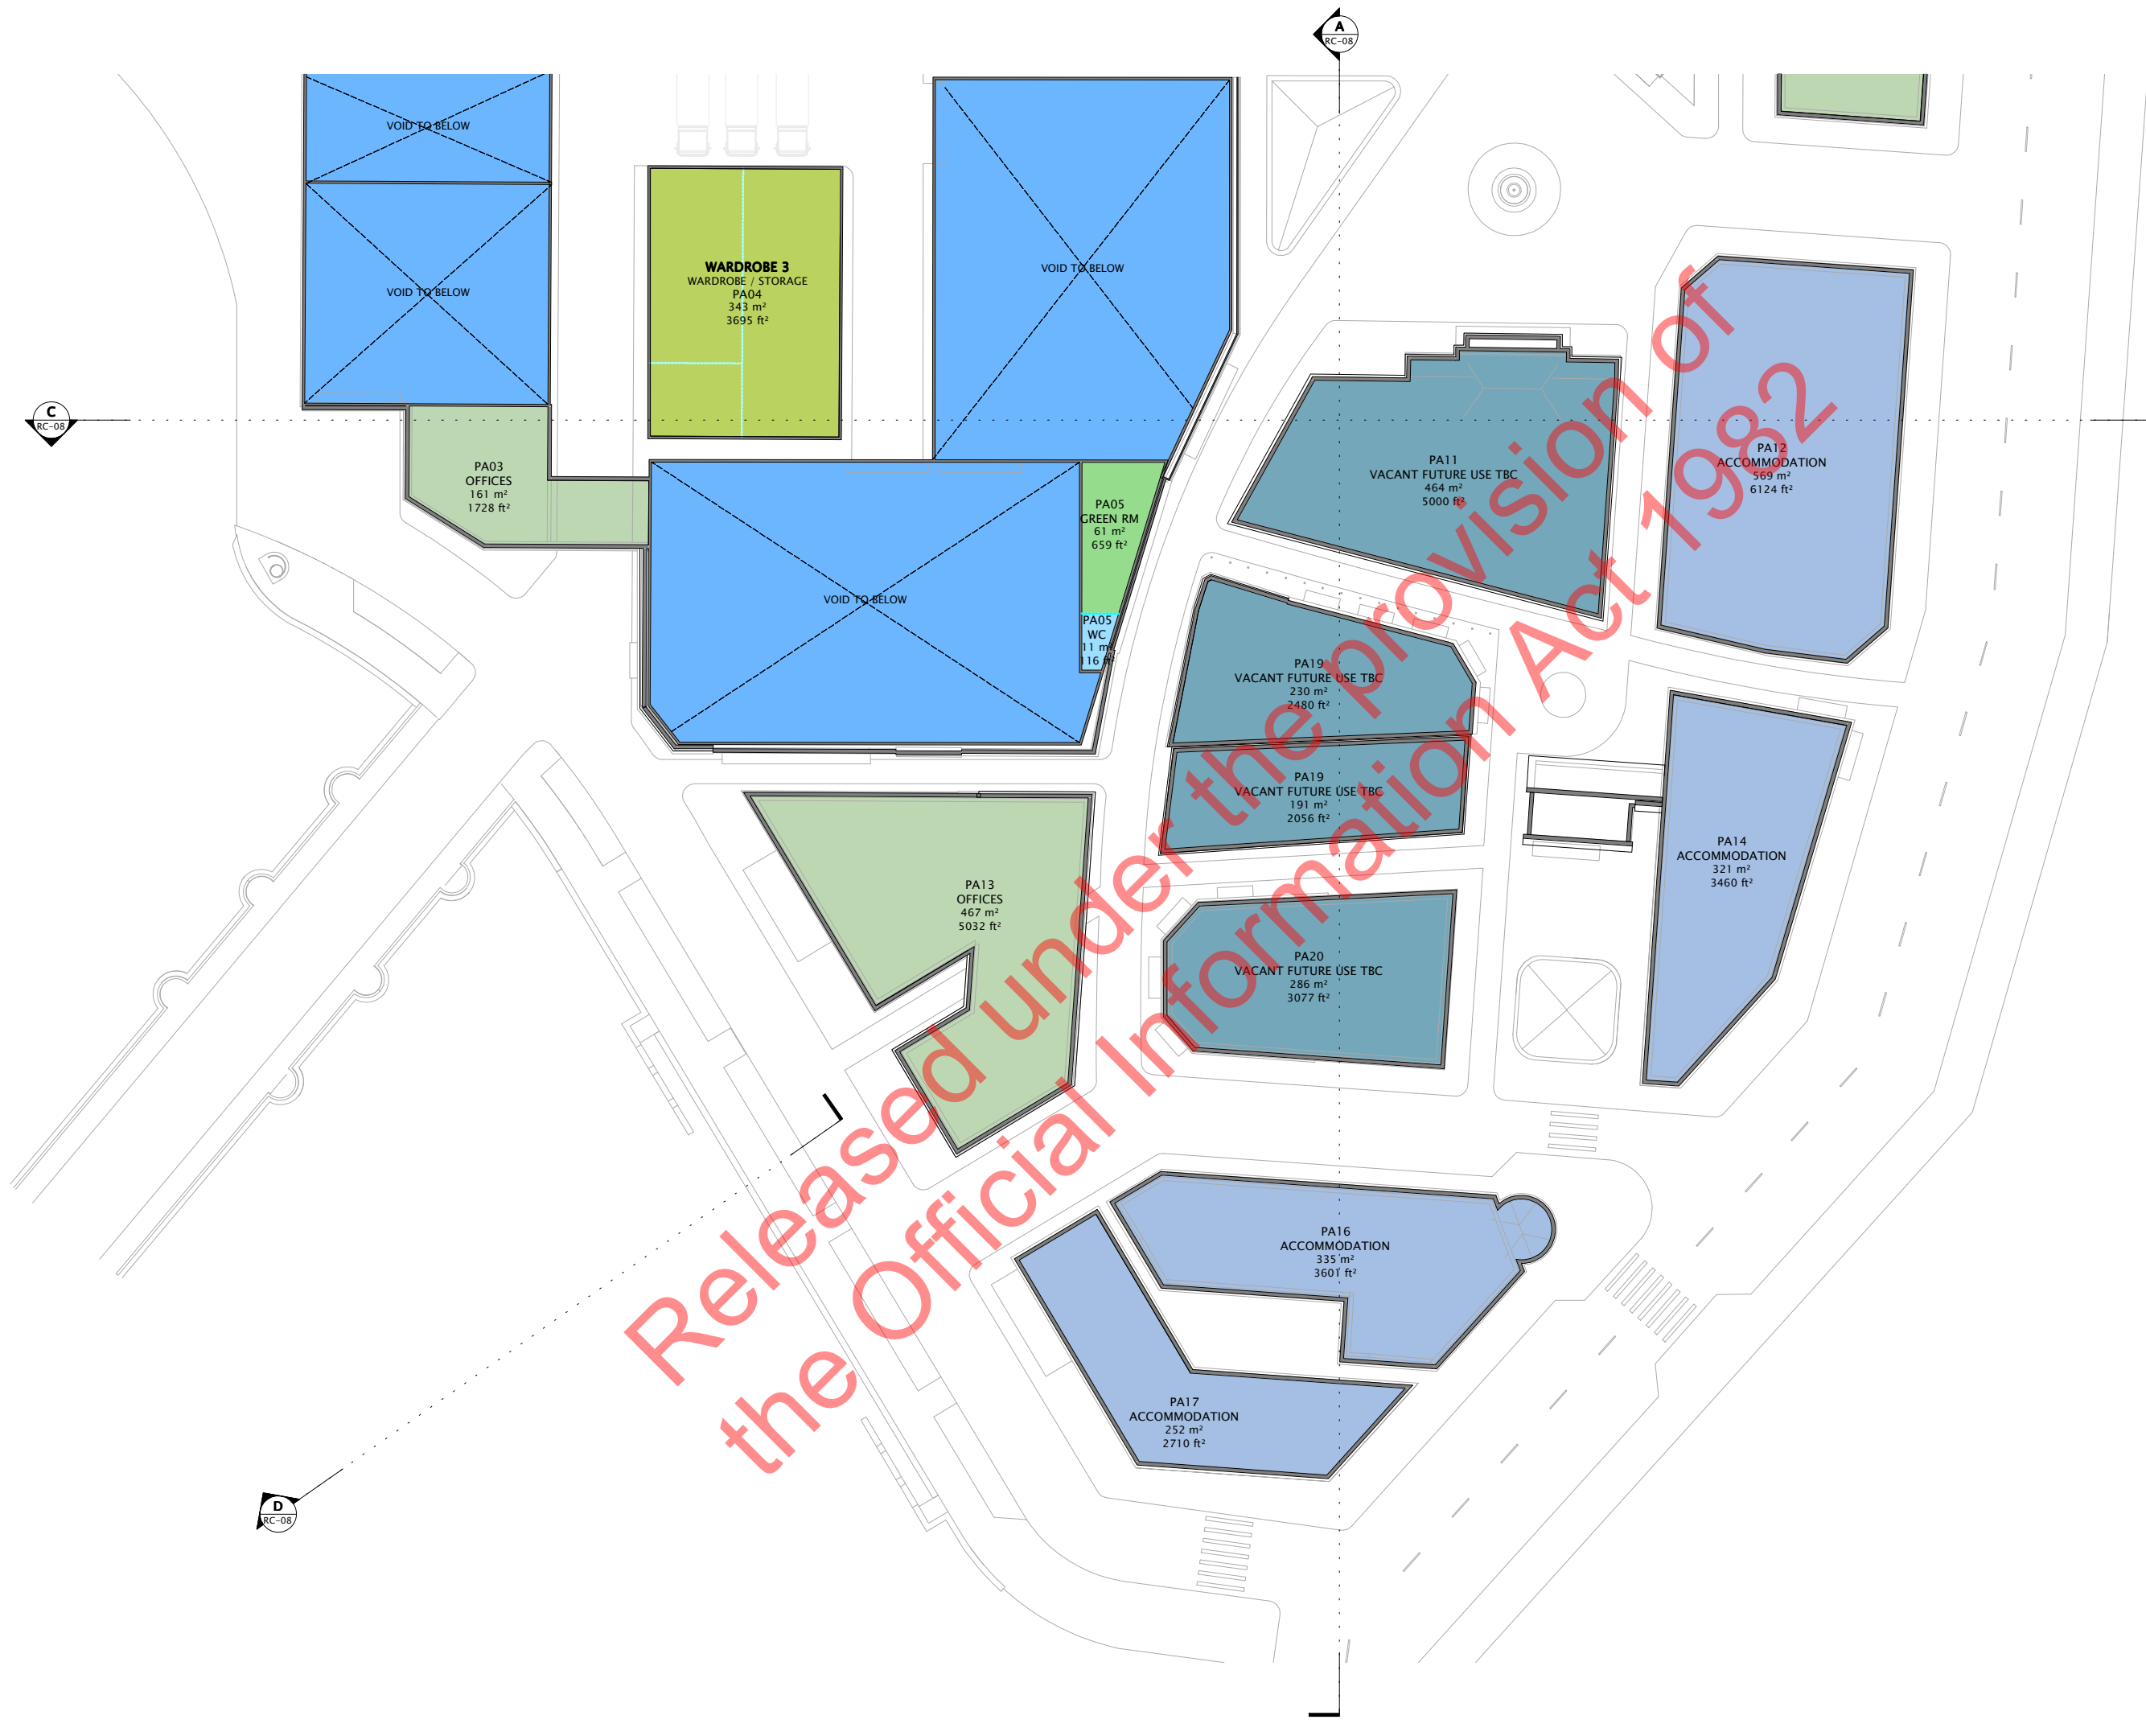

-  ACCOMMODATION
-  EXTENSION SOUND STAGE
-  OFFICES
-  SOUND STAGE
-  WARDROBE / STORAGE
-  WORKSHOP

SILVERLIGHT
STUDIOS

RESOURCE CONSENT

707 WĀNAKA – LUGGATE HIGHWAY,
WĀNAKA, OTAGO

PARIS


PROPOSED SECOND
FLOOR PLAN – EAST

TRUE NORTH 	SHEET ISSUED 30/06/21	SCALE AT A1 (HALF SCALE IF PRINTED AT A2) 1 : 250
---	--------------------------	---


PRECINCT	SHEET NUMBER
----------	--------------

PA - RC-07




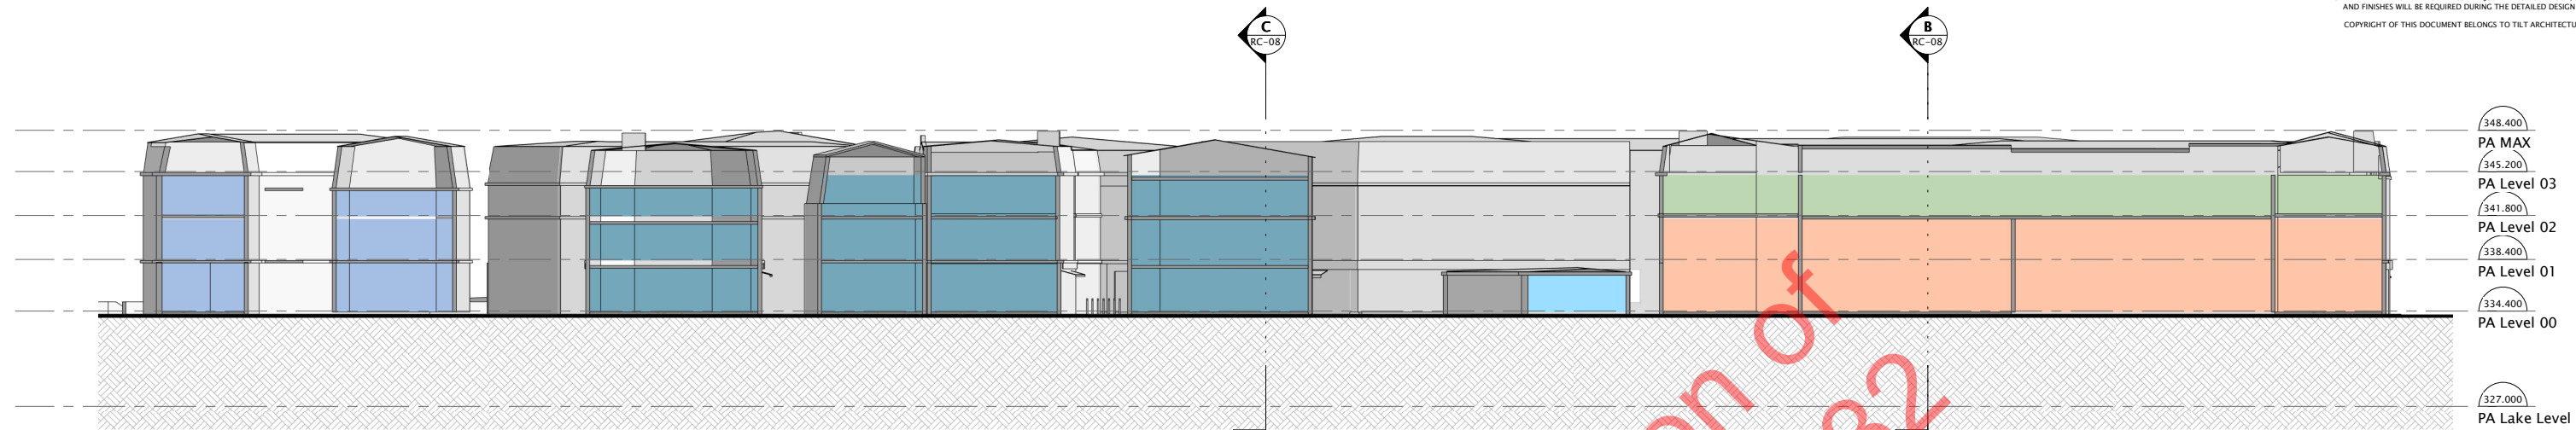


A PROPOSED SECTION – WEST-EAST
RC-01 SCALE: 1 : 250

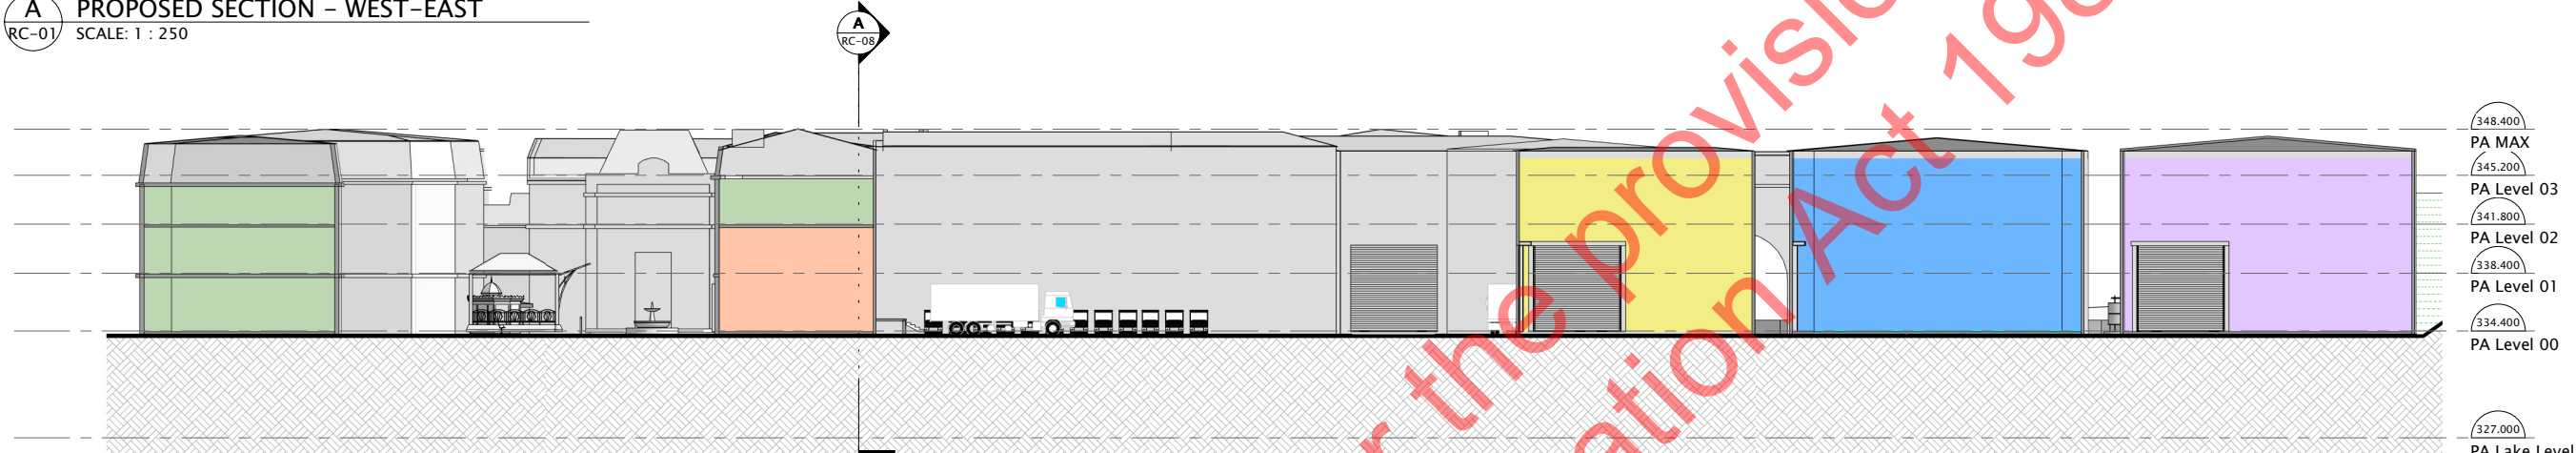


B PROPOSED SECTION – NORTH-SOUTH 1
RC-01 SCALE: 1 : 250

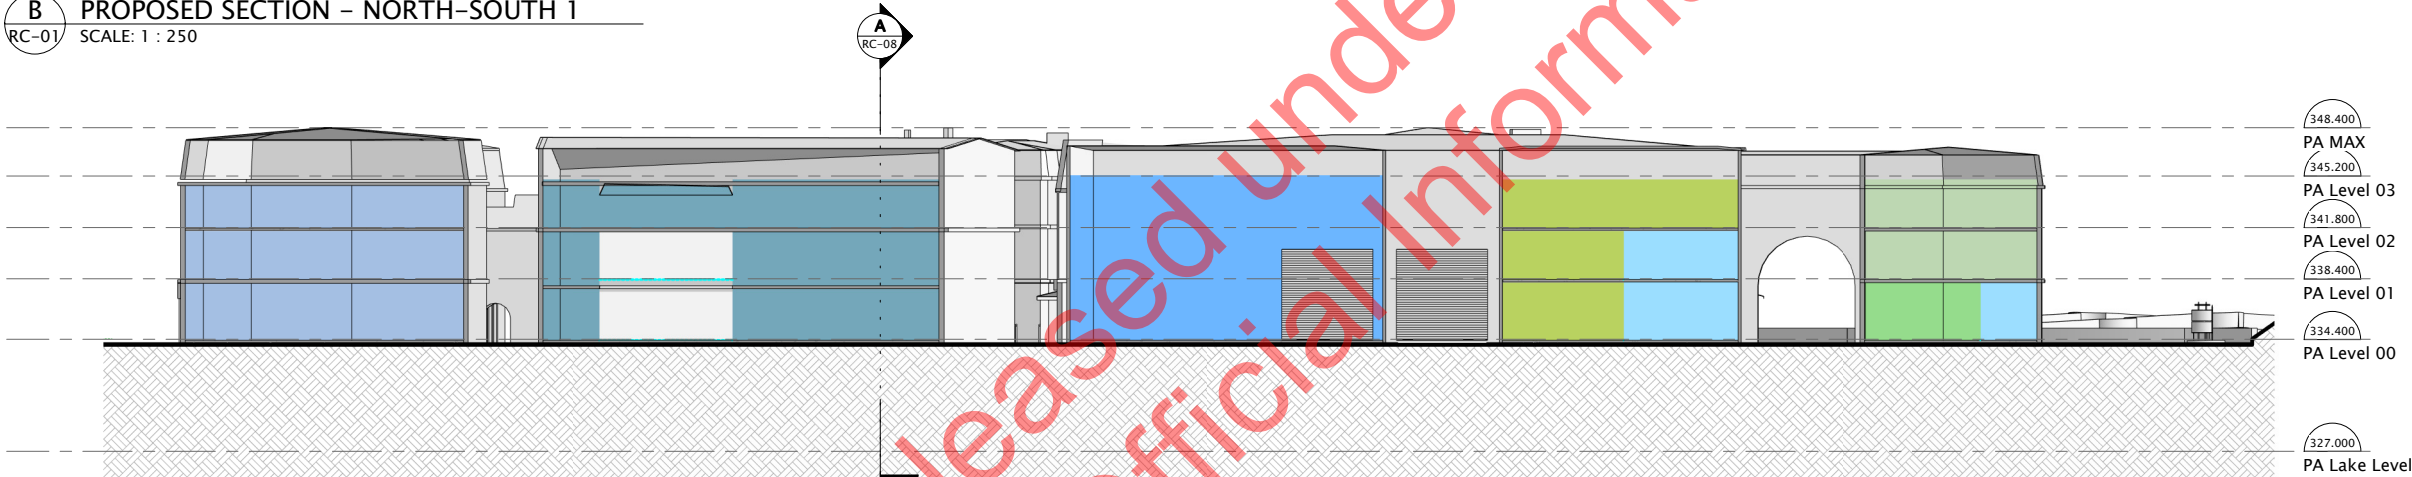

C PROPOSED SECTION – NORTH-SOUTH 2
RC-01 SCALE: 1 : 250

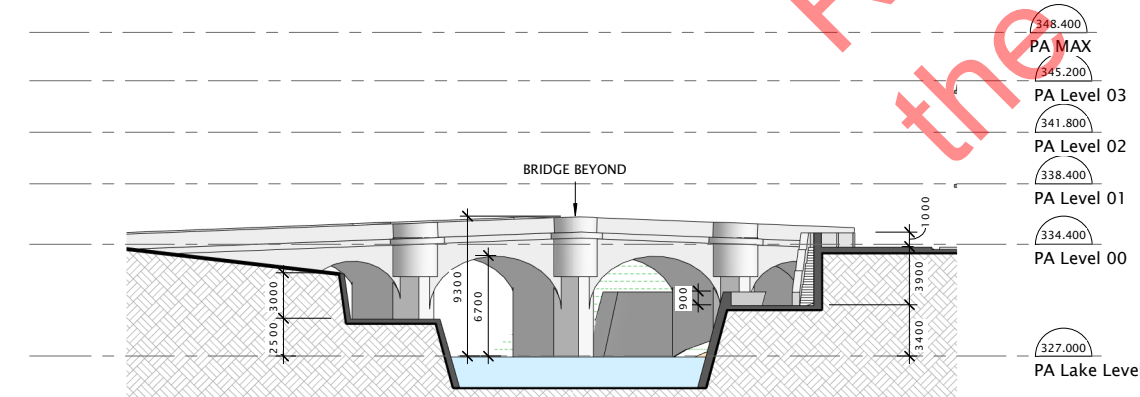

D PROPOSED SECTION – WESTERN WATERS EDGE
RC-01 SCALE: 1 : 250

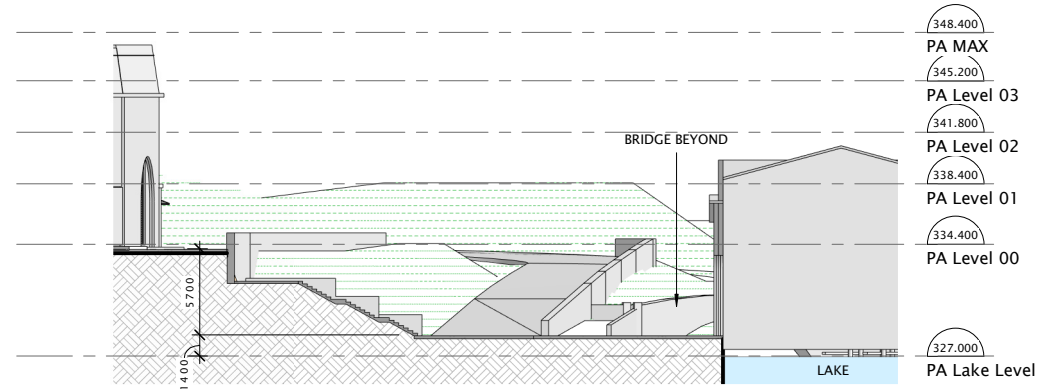

E PROPOSED SECTION – EASTERN WATERS EDGE
RC-01 SCALE: 1 : 250

- KEY
- ACCOMMODATION
 - BATHROOMS
 - CIRCULATION
 - GREEN ROOM
 - OFFICES
 - SOUND STAGE
 - VACANT FUTURE USE TBC
 - WARDROBE / STORAGE
 - EXTENSION SOUND STAGE
 - OFFICES
 - SOUND STAGE
 - VENDORS
 - WORKSHOP

SILVERLIGHT
STUDIOS

RESOURCE CONSENT

707 WĀNAKA – LUGGATE HIGHWAY,
WĀNAKA, OTAGO

PARIS

PROPOSED SECTIONS


SHEET ISSUED
29/06/21

SCALE AT A1
(HALF SCALE IF PRINTED AT A3)
1 : 250


PRECINCT SHEET NUMBER

PA - RC-08


TILT
ARCHITECTURE

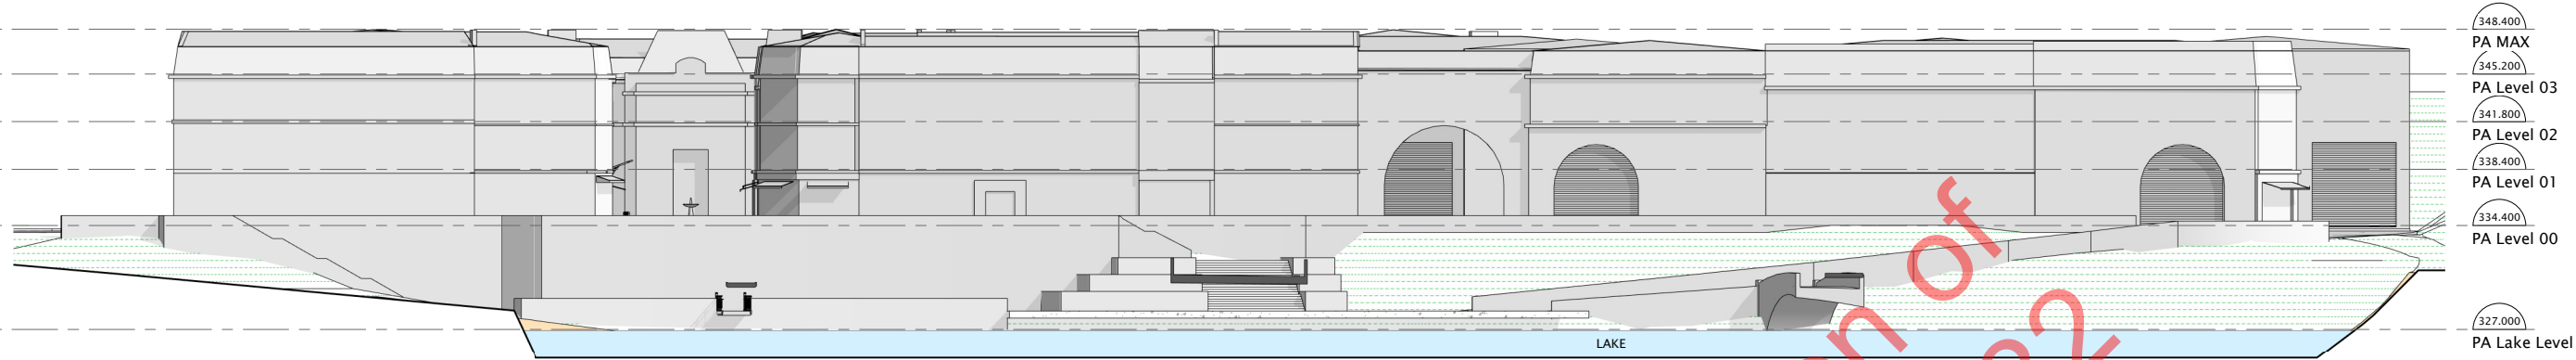

E PROPOSED ELEVATIONS – EAST
RC-01 SCALE: 1 : 250

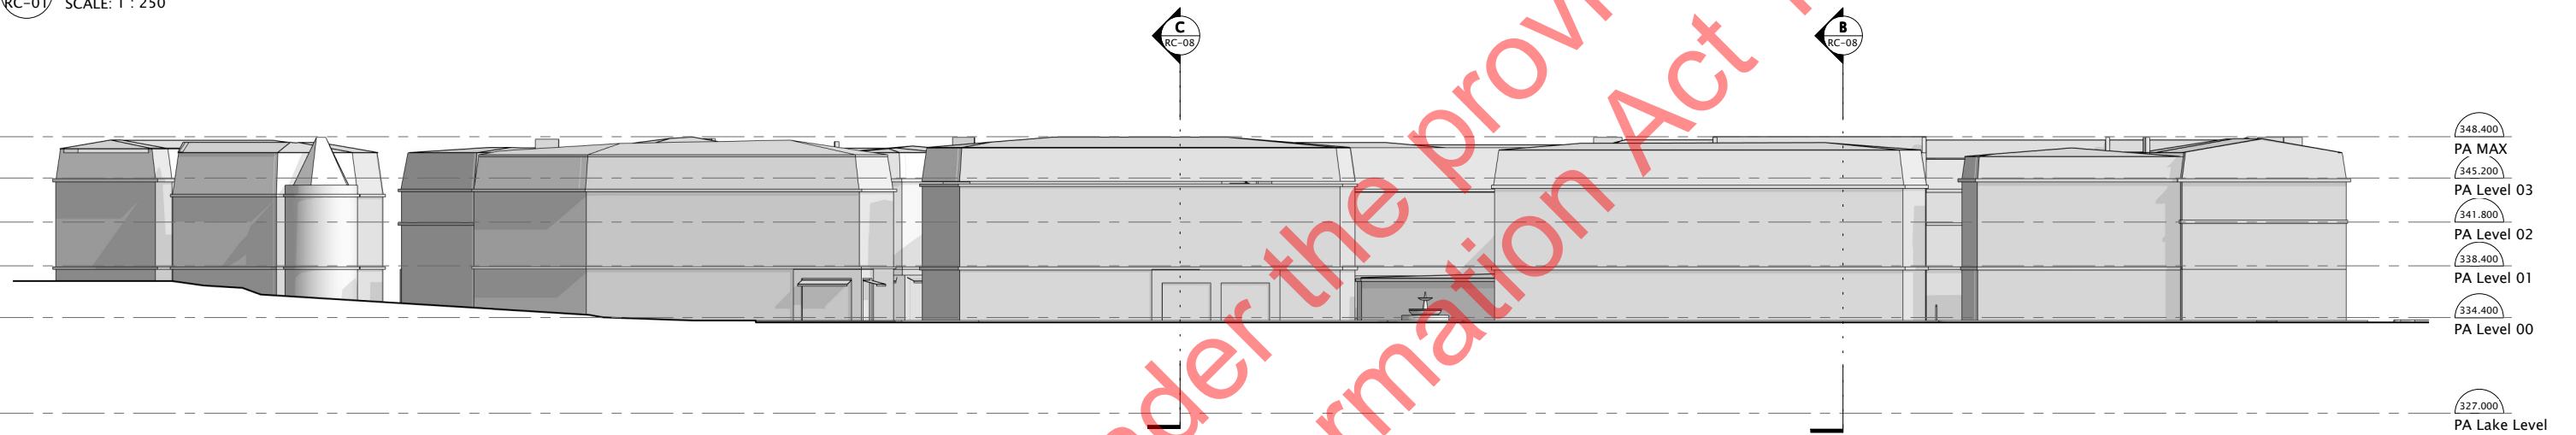

S PROPOSED ELEVATION – SOUTH
RC-01 SCALE: 1 : 250

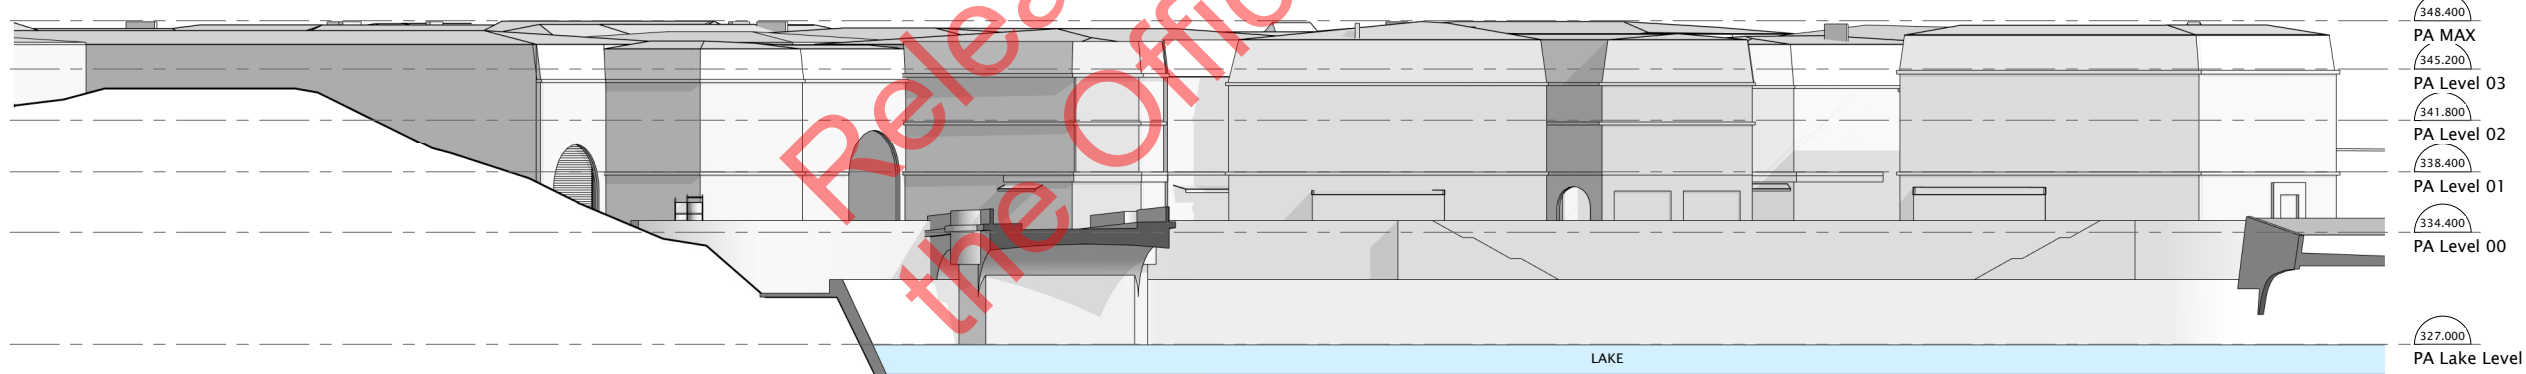

NW PROPOSED ELEVATION – NORTHWEST
RC-01 SCALE: 1 : 250

SILVERLIGHT
STUDIOS

RESOURCE CONSENT

707 WĀNAKA – LUGGATE HIGHWAY,
WĀNAKA, OTAGO

PARIS


PROPOSED EXTERIOR ELEVATIONS

SHEET ISSUED SCALE AT A1
(HALF SCALE IF PRINTED AT A3)
29/06/21 1 : 250

PRECINCT SHEET NUMBER

PA – RC – 09

TILT
ARCHITECTURE

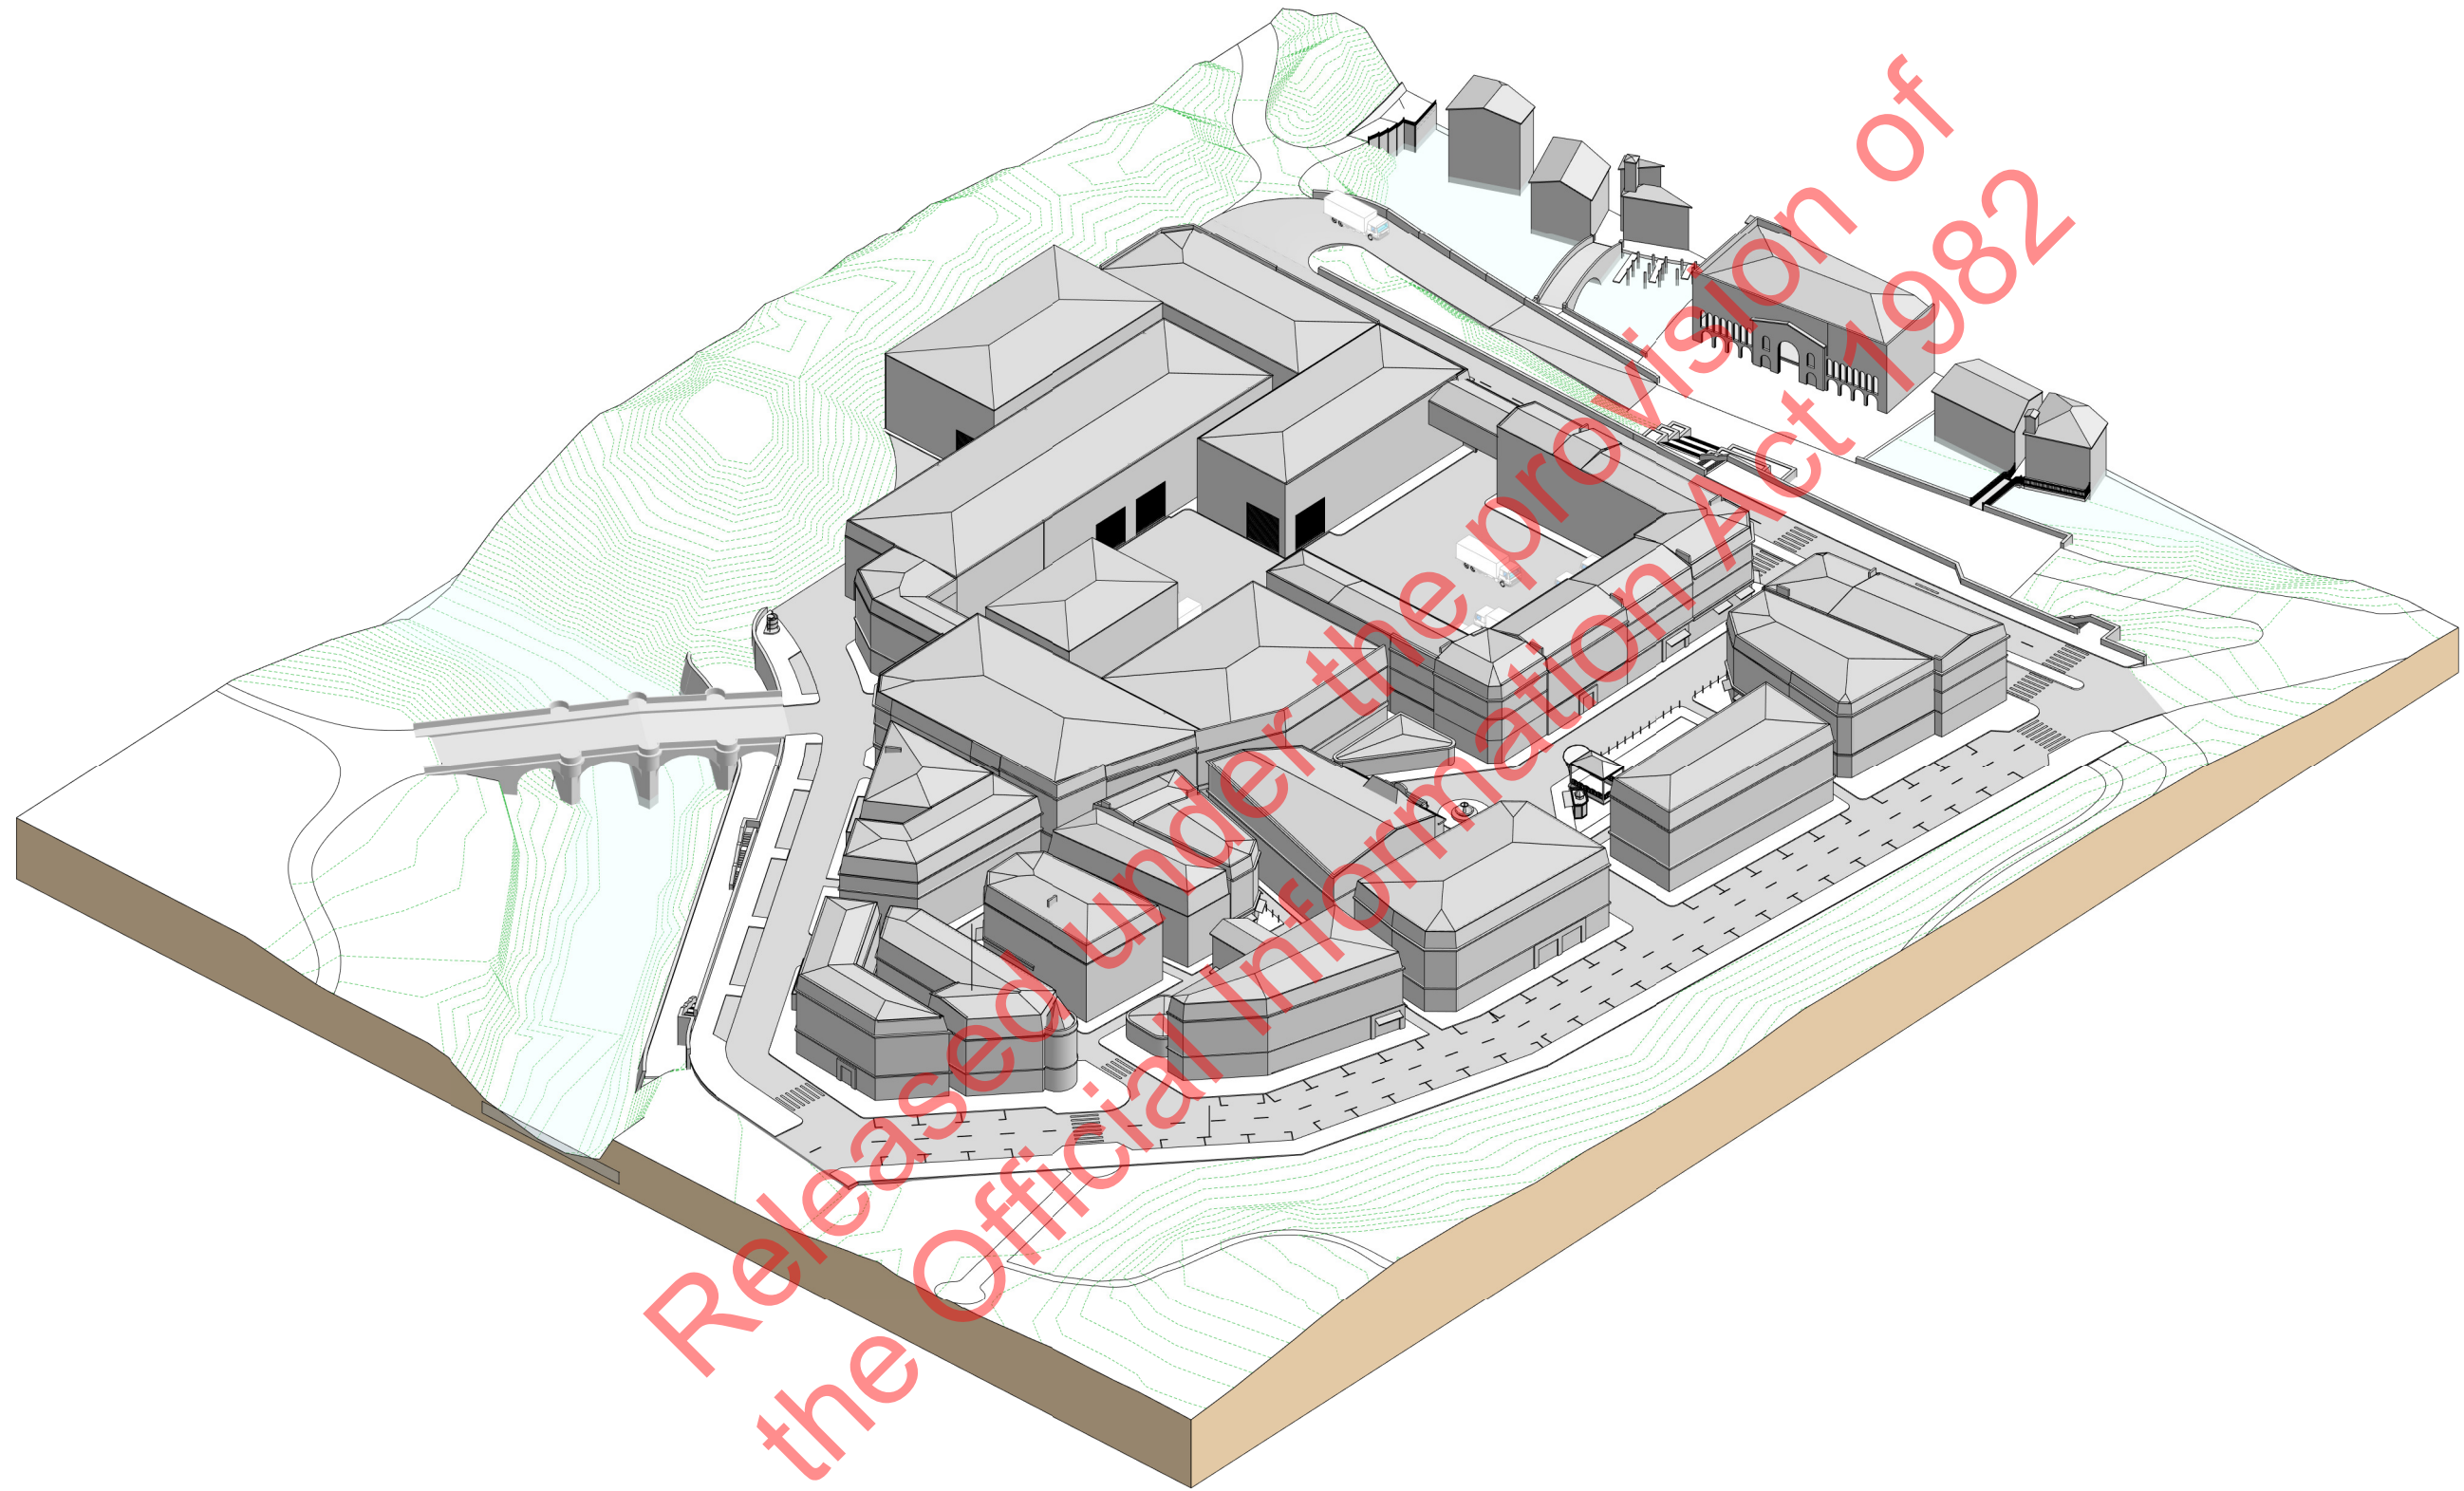

SILVERLIGHT
STUDIOS

RESOURCE CONSENT

707 WĀNAKA – LUGGATE HIGHWAY,
WĀNAKA, OTAGO


PARIS

PROPOSED EXTERIOR
PERSPECTIVES – FROM SW

SHEET ISSUED	SCALE AT A1 (HALF SCALE IF PRINTED AT A3)
29/06/21	

PRECINCT	SHEET NUMBER
	PA – RC – 10



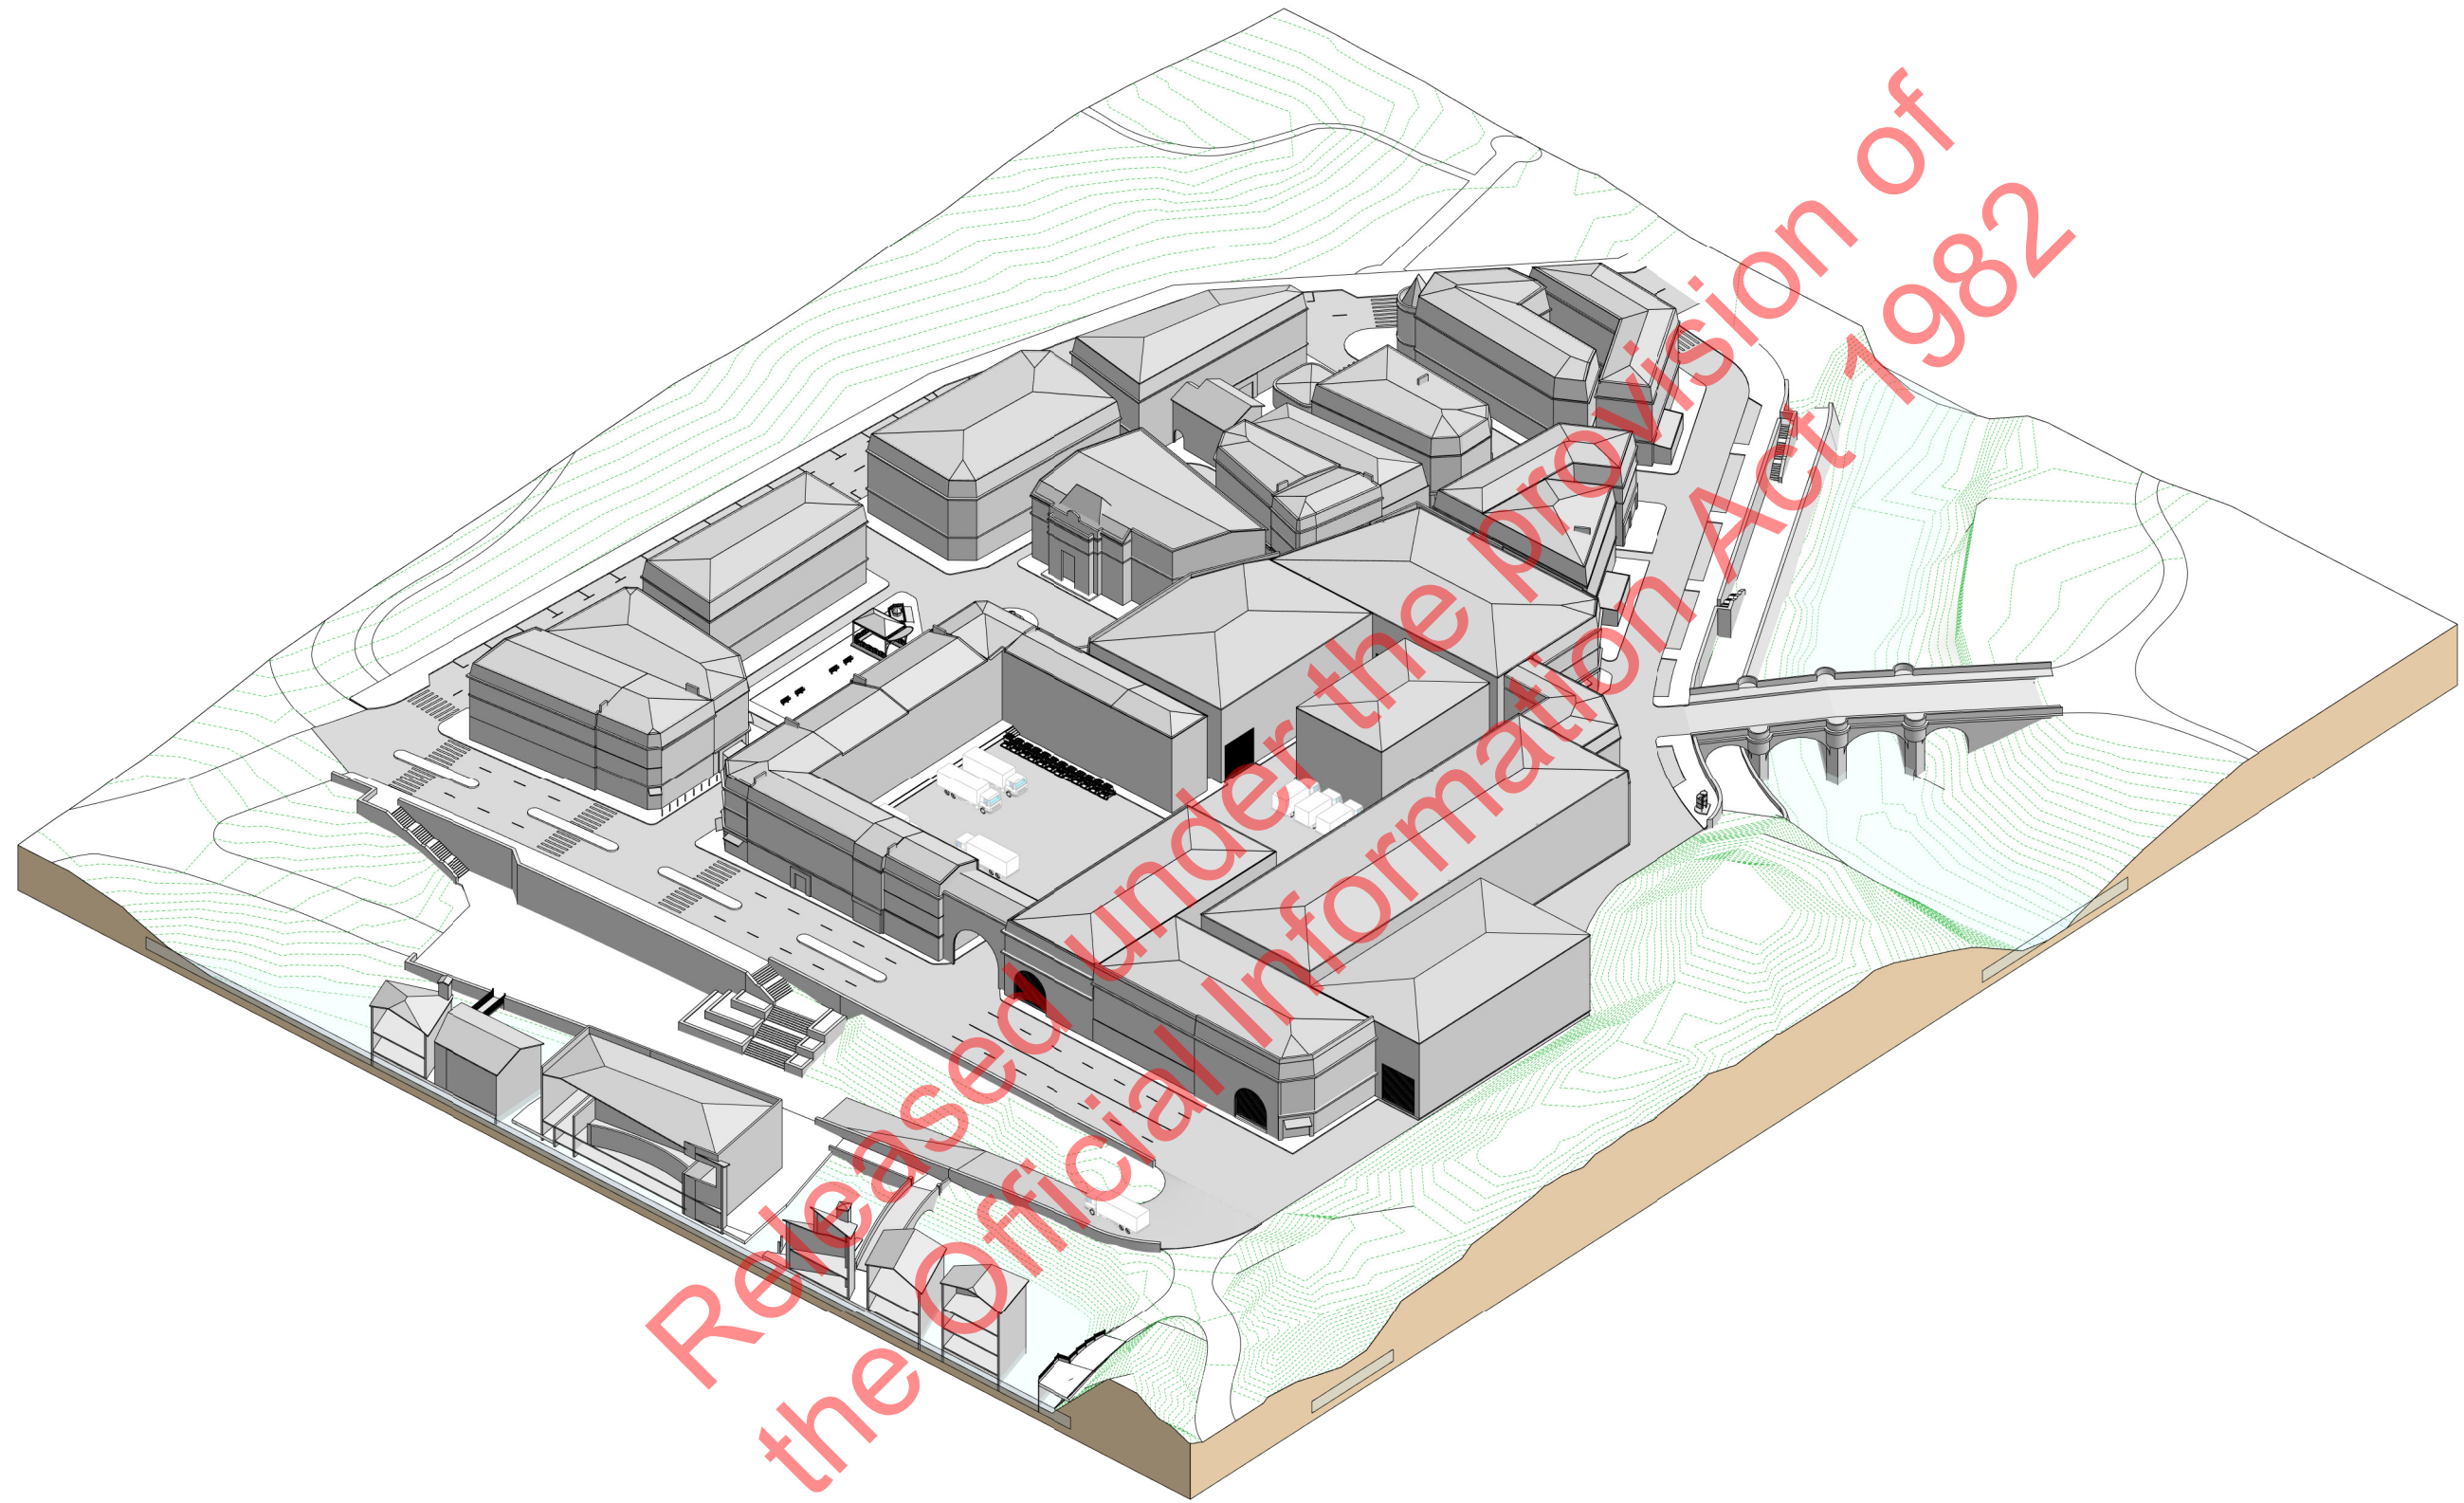

SILVERLIGHT
STUDIOS

RESOURCE CONSENT

707 WĀNAKA – LUGGATE HIGHWAY,
WĀNAKA, OTAGO


PARIS

PROPOSED EXTERIOR
PERSPECTIVE – FROM NW

SHEET ISSUED	SCALE AT A1 (HALF SCALE IF PRINTED AT A3)
29 06 21	

PRECINCT	SHEET NUMBER
	PA – RC – 11



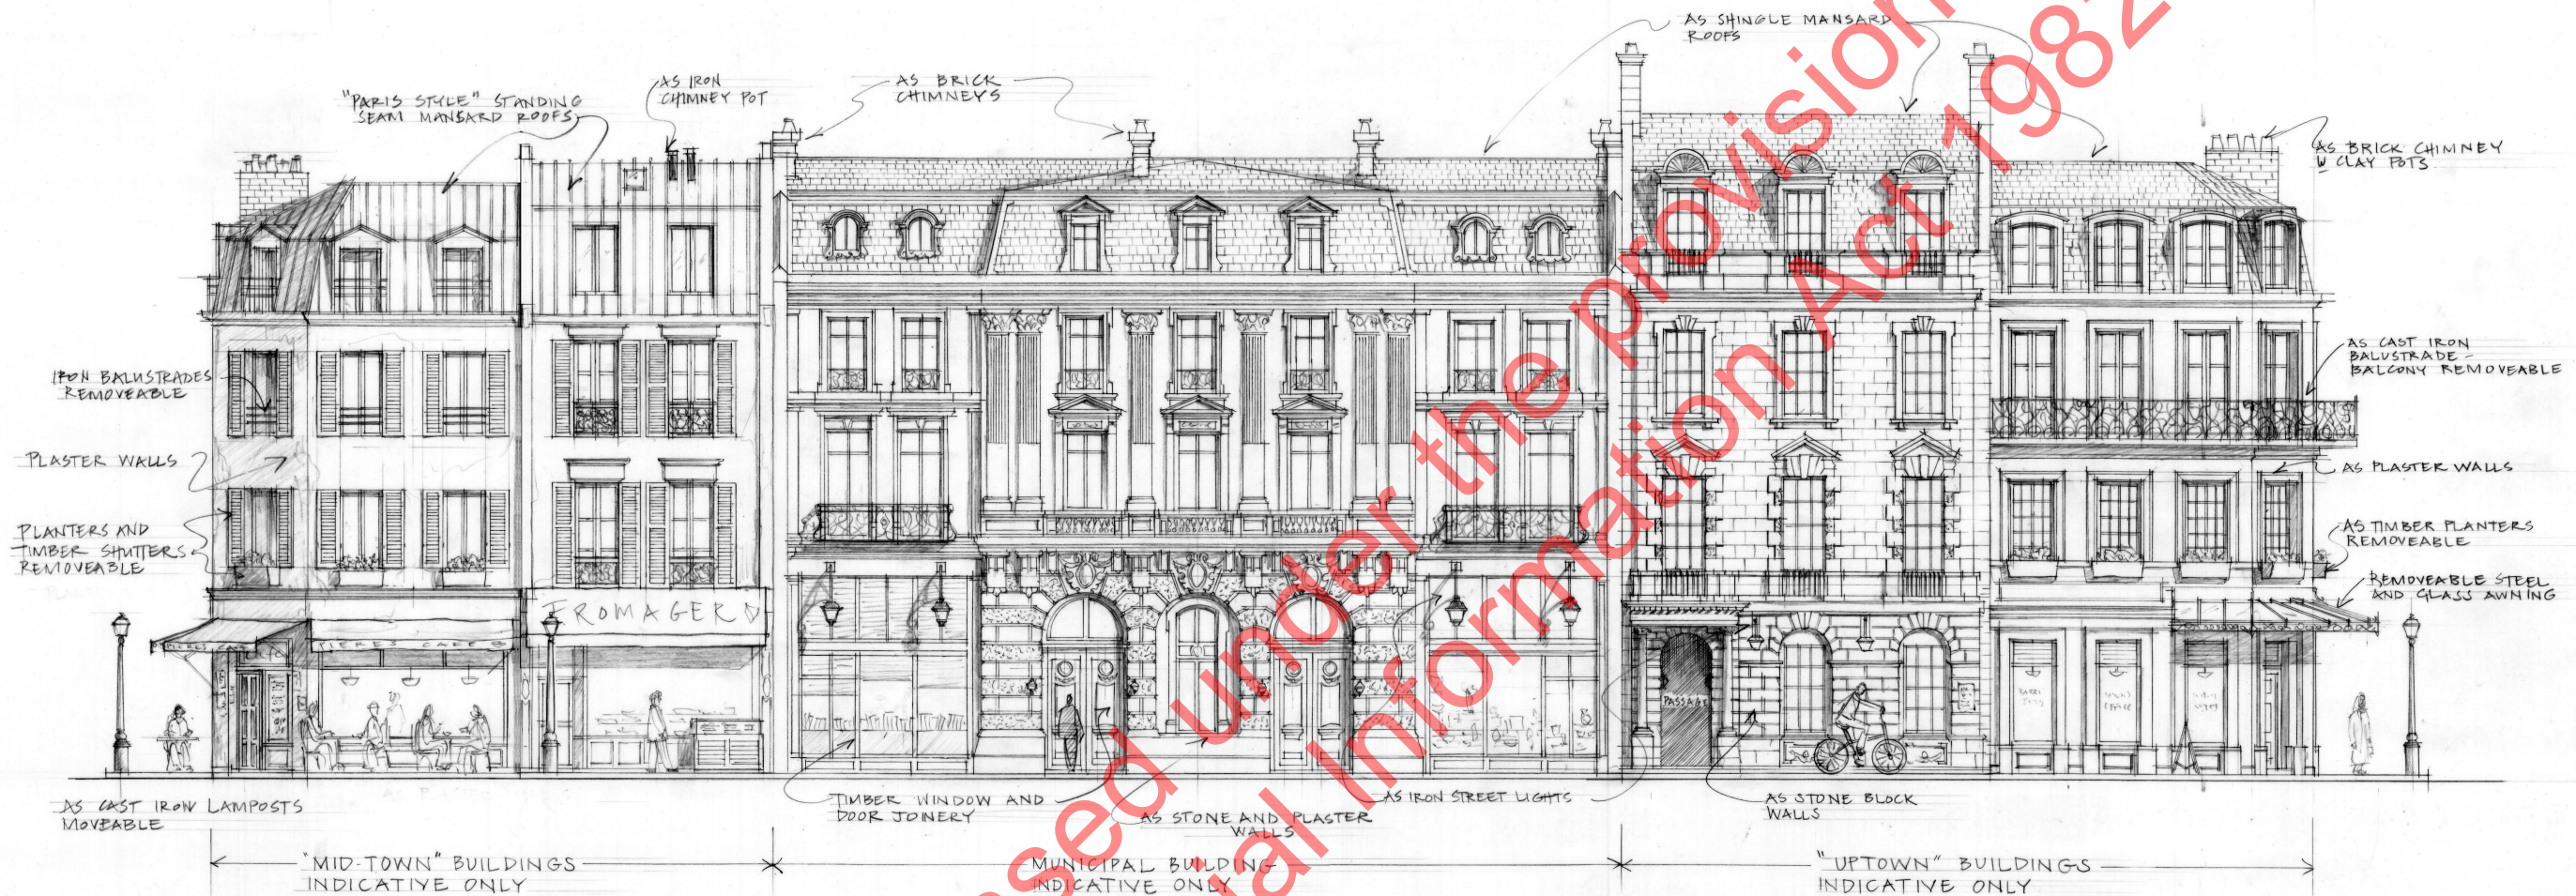

Released under the Official Information Act 1982

SILVERLIGHT
STUDIOS

RESOURCE CONSENT

707 WĀNAKA - LUGGATE HIGHWAY,
WĀNAKA, OTAGO


PARIS

PROPOSED TYPICAL
FACADE ELEVATION

SHEET ISSUED	SCALE AT A1 (HALF SCALE IF PRINTED AT A3)
29/06/21	N.T.S.

PRECINCT	SHEET NUMBER
----------	--------------

PA - RC - 12

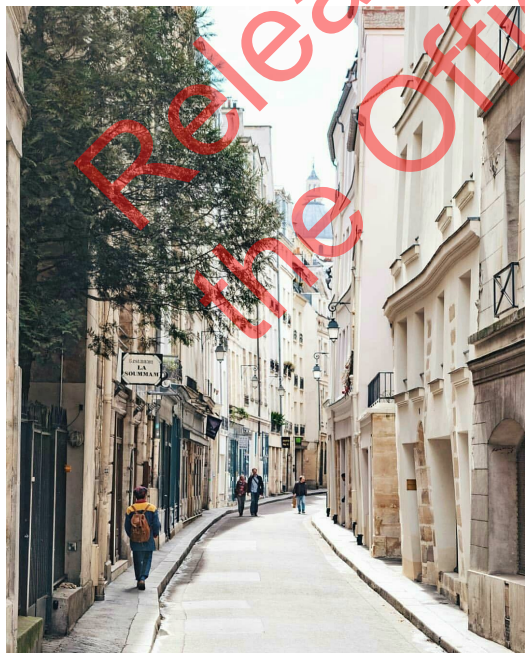

SILVERLIGHT
STUDIOS

RESOURCE CONSENT

707 WĀNAKA – LUGGATE HIGHWAY,
WĀNAKA, OTAGO

PARIS

INDICATIVE PARIS FACADE
REFERENCES

SHEET ISSUED SCALE AT A1
(HALF SCALE IF PRINTED AT A3)


29|06|21

PRECINCT SHEET NUMBER


PA – RC – 13

TILT
ARCHITECTURE

CLADDING

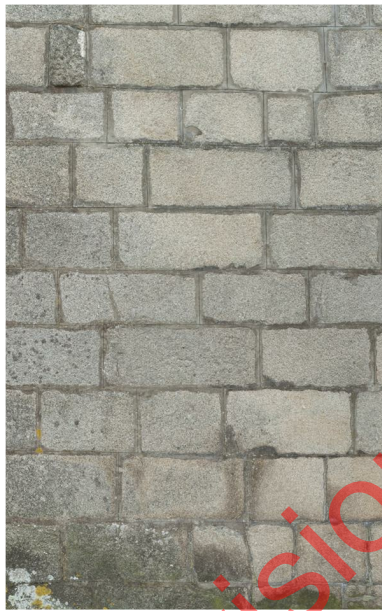

CLADDING

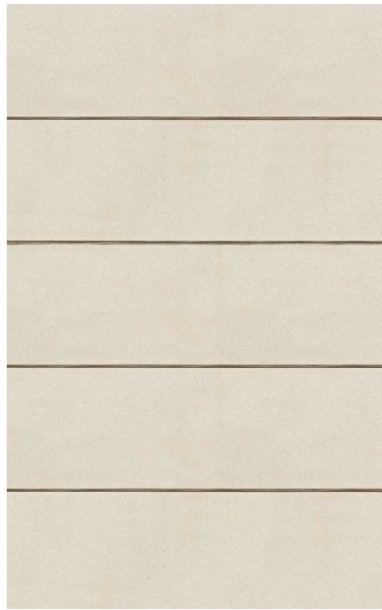

DOORS, WINDOWS, & FIXTURES



Schedule 1: Building Footprints

SILVERLIGHT BUILDING FOOTPRINT SCHEDULE		
Building	Area (m2)	Area (sq.f)
PA01	588 m²	6333 ft²
PA02	594 m²	6395 ft²
PA03	1414 m²	15218 ft²
PA04	298 m²	3206 ft²
PA05	885 m²	9530 ft²
PA06	729 m²	7852 ft²
PA07	1044 m²	11235 ft²
PA08	738 m²	7946 ft²
PA09	393 m²	4234 ft²
PA10	83 m²	895 ft²
PA11	464 m²	5000 ft²
PA12	569 m²	6124 ft²
PA13	421 m²	4527 ft²
PA14	250 m²	2696 ft²
PA15	61 m²	657 ft²
PA16	335 m²	3601 ft²
PA17	251 m²	2702 ft²
PA18	698 m²	7516 ft²
PA19	424 m²	4560 ft²
PA20	286 m²	3077 ft²
Grand total	10526 m²	113302 ft²

Schedule 2: All areas sorted by building

SILVERLIGHT BUILDING SCHEDULE				
Building	Level	Room Type	Area (m2)	Area (sq.f)
PA01	PA Level 00	WORKSHOP	588 m²	6333 ft²
PA01: 1			588 m²	6333 ft²
PA02	PA Level 00	WORKSHOP	594 m²	6395 ft²
PA02: 1			594 m²	6395 ft²
PA03	PA Level 00	BATHROOMS	25 m²	273 ft²
PA03	PA Level 00	BATHROOMS	32 m²	343 ft²
PA03	PA Level 00	GREEN ROOM	61 m²	653 ft²
PA03	PA Level 00	GREEN ROOM	85 m²	911 ft²
PA03	PA Level 00	SOUND STAGE	360 m²	3875 ft²
PA03	PA Level 00	SOUND STAGE	361 m²	3889 ft²
PA03	PA Level 00	SOUND STAGE	490 m²	5274 ft²
PA03	PA Level 01	BATHROOMS	25 m²	273 ft²
PA03	PA Level 01	GREEN ROOM	61 m²	653 ft²
PA03	PA Level 01	OFFICES	117 m²	1254 ft²
PA03	PA Level 02	OFFICES	161 m²	1728 ft²
PA03: 11			1777 m²	19126 ft²
PA04	PA Level 00	BATHROOMS	45 m²	489 ft²
PA04	PA Level 00	MAKEUP	122 m²	1310 ft²
PA04	PA Level 00	WARDROBE / STORAGE	176 m²	1896 ft²
PA04	PA Level 01	BATHROOMS	45 m²	489 ft²
PA04	PA Level 01	MAKEUP	122 m²	1310 ft²
PA04	PA Level 01	WARDROBE / STORAGE	176 m²	1896 ft²
PA04	PA Level 02	WARDROBE / STORAGE	343 m²	3695 ft²
PA04: 7			1030 m²	11085 ft²
PA05	PA Level 00	BATHROOMS	11 m²	123 ft²
PA05	PA Level 00	GREEN ROOM	61 m²	653 ft²
PA05	PA Level 00	SOUND STAGE	813 m²	8754 ft²
PA05	PA Level 01	BATHROOMS	11 m²	116 ft²
PA05	PA Level 01	GREEN ROOM	61 m²	659 ft²
PA05	PA Level 02	BATHROOMS	11 m²	116 ft²
PA05	PA Level 02	GREEN ROOM	61 m²	659 ft²
PA05: 7			1029 m²	11081 ft²
PA06	PA Level 00	SOUND STAGE	729 m²	7852 ft²
PA06: 1			729 m²	7852 ft²
PA07	PA Level 00	VENDORS	40 m²	429 ft²
PA07	PA Level 00	VENDORS	76 m²	817 ft²
PA07	PA Level 00	VENDORS	78 m²	834 ft²
PA07	PA Level 00	VENDORS	111 m²	1195 ft²
PA07	PA Level 00	VENDORS	139 m²	1496 ft²
PA07	PA Level 00	VENDORS	163 m²	1751 ft²
PA07	PA Level 00	VENDORS	173 m²	1860 ft²
PA07	PA Level 00	VENDORS	265 m²	2853 ft²
PA07	PA Level 02	OFFICES	40 m²	429 ft²
PA07	PA Level 02	OFFICES	111 m²	1195 ft²
PA07	PA Level 02	OFFICES	163 m²	1753 ft²
PA07	PA Level 02	OFFICES	168 m²	1803 ft²
PA07	PA Level 02	OFFICES	217 m²	2336 ft²
PA07	PA Level 02	OFFICES	439 m²	4726 ft²
PA07: 14			2181 m²	23477 ft²
PA08	PA Level 00	OFFICES	368 m²	3961 ft²
PA08	PA Level 00	VENDORS	370 m²	3985 ft²
PA08	PA Level 01	OFFICES	366 m²	3945 ft²
PA08	PA Level 01	OFFICES	370 m²	3984 ft²
PA08	PA Level 01	OFFICES	393 m²	4234 ft²
PA08	PA Level 02	OFFICES	366 m²	3945 ft²
PA08	PA Level 02	OFFICES	370 m²	3984 ft²
PA08: 7			2605 m²	28038 ft²
PA09	PA Level 00	OFFICES	393 m²	4234 ft²
PA09	PA Level 02	OFFICES	393 m²	4234 ft²
PA09: 2			787 m²	8468 ft²

SILVERLIGHT BUILDING SCHEDULE				
Building	Level	Room Type	Area (m2)	Area (sq.f)
PA10	PA Level 00	BATHROOMS	83 m²	895 ft²
PA10: 1			83 m²	895 ft²
PA11	PA Level 00	CIRCULATION	60 m²	644 ft²
PA11	PA Level 00	VACANT FUTURE USE TBC	405 m²	4356 ft²
PA11	PA Level 01	CIRCULATION	60 m²	644 ft²
PA11	PA Level 01	VACANT FUTURE USE TBC	405 m²	4356 ft²
PA11	PA Level 02	VACANT FUTURE USE TBC	464 m²	5000 ft²
PA11: 5			1393 m²	14999 ft²
PA12	PA Level 00	ACCOMMODATION	569 m²	6124 ft²
PA12	PA Level 01	ACCOMMODATION	569 m²	6124 ft²
PA12	PA Level 02	ACCOMMODATION	569 m²	6124 ft²
PA12: 3			1707 m²	18371 ft²
PA13	PA Level 00	OFFICES	83 m²	890 ft²
PA13	PA Level 00	RETAIL	129 m²	1384 ft²
PA13	PA Level 00	RETAIL	209 m²	2253 ft²
PA13	PA Level 01	OFFICES	467 m²	5032 ft²
PA13	PA Level 02	OFFICES	467 m²	5032 ft²
PA13: 5			1355 m²	14590 ft²
PA14	PA Level 00	ACCOMMODATION	115 m²	1236 ft²
PA14	PA Level 00	RETAIL	48 m²	513 ft²
PA14	PA Level 00	RETAIL	203 m²	2183 ft²
PA14	PA Level 01	ACCOMMODATION	55 m²	591 ft²
PA14	PA Level 01	ACCOMMODATION	321 m²	3460 ft²
PA14	PA Level 02	ACCOMMODATION	321 m²	3460 ft²
PA14: 6			1063 m²	11444 ft²
PA15	PA Level 00	BATHROOMS	61 m²	657 ft²
PA15: 1			61 m²	657 ft²
PA16	PA Level 00	ACCOMMODATION	335 m²	3601 ft²
PA16	PA Level 01	ACCOMMODATION	335 m²	3601 ft²
PA16	PA Level 02	ACCOMMODATION	335 m²	3601 ft²
PA16: 3			1004 m²	10803 ft²
PA17	PA Level 00	ACCOMMODATION	142 m²	1533 ft²
PA17	PA Level 00	RETAIL	109 m²	1168 ft²
PA17	PA Level 01	ACCOMMODATION	252 m²	2710 ft²
PA17	PA Level 02	ACCOMMODATION	252 m²	2710 ft²
PA17: 4			755 m²	8123 ft²
PA18	PA Level 00	EXTENSION SOUND STAGE	349 m²	3759 ft²
PA18	PA Level 00	EXTENSION SOUND STAGE	349 m²	3758 ft²
PA18: 2			698 m²	7516 ft²
PA19	PA Level 00	VACANT FUTURE USE TBC	191 m²	2056 ft²
PA19	PA Level 00	VACANT FUTURE USE TBC	233 m²	2503 ft²
PA19	PA Level 01	VACANT FUTURE USE TBC	191 m²	2056 ft²
PA19	PA Level 01	VACANT FUTURE USE TBC	230 m²	2480 ft²
PA19	PA Level 02	VACANT FUTURE USE TBC	191 m²	2056 ft²
PA19	PA Level 02	VACANT FUTURE USE TBC	230 m²	2480 ft²
PA19: 6			1267 m²	13633 ft²
PA20	PA Level 00	VACANT FUTURE USE TBC	286 m²	3077 ft²
PA20	PA Level 01	VACANT FUTURE USE TBC	286 m²	3077 ft²
PA20	PA Level 02	VACANT FUTURE USE TBC	286 m²	3077 ft²
PA20: 3			857 m²	9230 ft²
Grand total: 90			21564 m²	232116 ft²

Schedule 3: All areas sorted by use zone

SILVERLIGHT BUILDING USE ZONE SCHEDULE				
Building	Level	Room Type	Area (m2)	Area (sq.f)
PA12	PA Level 00	ACCOMMODATION	569 m²	6124 ft²
PA12	PA Level 01	ACCOMMODATION	569 m²	6124 ft²
PA12	PA Level 02	ACCOMMODATION	569 m²	6124 ft²
PA14	PA Level 01	ACCOMMODATION	55 m²	591 ft²
PA14	PA Level 00	ACCOMMODATION	115 m²	1236 ft²
PA14	PA Level 02	ACCOMMODATION	321 m²	3460 ft²
PA14	PA Level 01	ACCOMMODATION	321 m²	3460 ft²
PA16	PA Level 00	ACCOMMODATION	335 m²	3601 ft²
PA16	PA Level 01	ACCOMMODATION	335 m²	3601 ft²
PA16	PA Level 02	ACCOMMODATION	335 m²	3601 ft²
PA17	PA Level 00	ACCOMMODATION	142 m²	1533 ft²
PA17	PA Level 01	ACCOMMODATION	252 m²	2710 ft²
PA17	PA Level 02	ACCOMMODATION	252 m²	2710 ft²
ACCOMMODATION: 13			4169 m²	44876 ft²
PA03	PA Level 00	BATHROOMS	25 m²	273 ft²
PA03	PA Level 01	BATHROOMS	25 m²	273 ft²
PA03	PA Level 00	BATHROOMS	32 m²	343 ft²
PA04	PA Level 00	BATHROOMS	45 m²	489 ft²
PA04	PA Level 01	BATHROOMS	45 m²	489 ft²
PA05	PA Level 01	BATHROOMS	11 m²	116 ft²
PA05	PA Level 00	BATHROOMS	11 m²	123 ft²
PA05	PA Level 02	BATHROOMS	11 m²	116 ft²
PA10	PA Level 00	BATHROOMS	83 m²	895 ft²
PA15	PA Level 00	BATHROOMS	61 m²	657 ft²
BATHROOMS: 10			351 m²	3775 ft²
PA11	PA Level 01	CIRCULATION	60 m²	644 ft²
PA11	PA Level 00	CIRCULATION	60 m²	644 ft²
CIRCULATION: 2			120 m²	1287 ft²
PA18	PA Level 00	EXTENSION SOUND STAGE	349 m²	3759 ft²
PA18	PA Level 00	EXTENSION SOUND STAGE	349 m²	3758 ft²
EXTENSION SOUND STAGE: 2			698 m²	7516 ft²
PA03	PA Level 00	GREEN ROOM	61 m²	653 ft²
PA03	PA Level 01	GREEN ROOM	61 m²	653 ft²
PA03	PA Level 00	GREEN ROOM	85 m²	911 ft²
PA05	PA Level 00	GREEN ROOM	61 m²	653 ft²
PA05	PA Level 01	GREEN ROOM	61 m²	659 ft²
PA05	PA Level 02	GREEN ROOM	61 m²	659 ft²
GREEN ROOM: 6			389 m²	4187 ft²
PA04	PA Level 00	MAKEUP	122 m²	1310 ft²
PA04	PA Level 01	MAKEUP	122 m²	1310 ft²
MAKEUP: 2			243 m²	2619 ft²
PA03	PA Level 01	OFFICES	117 m²	1254 ft²
PA03	PA Level 02	OFFICES	161 m²	1728 ft²
PA07	PA Level 02	OFFICES	40 m²	429 ft²
PA07	PA Level 02	OFFICES	111 m²	1195 ft²
PA07	PA Level 02	OFFICES	163 m²	1753 ft²
PA07	PA Level 02	OFFICES	168 m²	1803 ft²
PA07	PA Level 02	OFFICES	217 m²	2336 ft²
PA07	PA Level 02	OFFICES	439 m²	4726 ft²
PA08	PA Level 01	OFFICES	366 m²	3945 ft²
PA08	PA Level 02	OFFICES	366 m²	3945 ft²
PA08	PA Level 00	OFFICES	368 m²	3961 ft²
PA08	PA Level 01	OFFICES	370 m²	3984 ft²
PA08	PA Level 02	OFFICES	370 m²	3984 ft²
PA08	PA Level 01	OFFICES	393 m²	4234 ft²
PA09	PA Level 00	OFFICES	393 m²	4234 ft²
PA09	PA Level 02	OFFICES	393 m²	4234 ft²
PA13	PA Level 00	OFFICES	83 m²	890 ft²
PA13	PA Level 01	OFFICES	467 m²	5032 ft²

SILVERLIGHT BUILDING USE ZONE SCHEDULE				
Building	Level	Room Type	Area (m2)	Area (sq.f)
PA13	PA Level 02	OFFICES	467 m²	5032 ft²
OFFICES: 19			5453 m²	58699 ft²
PA13	PA Level 00	RETAIL	129 m²	1384 ft²
PA13	PA Level 00	RETAIL	209 m²	2253 ft²
PA14	PA Level 00	RETAIL	48 m²	513 ft²
PA14	PA Level 00	RETAIL	203 m²	2183 ft²
PA17	PA Level 00	RETAIL	109 m²	1168 ft²
RETAIL: 5			697 m²	7502 ft²
PA03	PA Level 00	SOUND STAGE	360 m²	3875 ft²
PA03	PA Level 00	SOUND STAGE	361 m²	3889 ft²
PA03	PA Level 00	SOUND STAGE	490 m²	5274 ft²
PA05	PA Level 00	SOUND STAGE	813 m²	8754 ft²
PA06	PA Level 00	SOUND STAGE	729 m²	7852 ft²
SOUND STAGE: 5			2754 m²	29644 ft²
PA11	PA Level 00	VACANT FUTURE USE TBC	405 m²	4356 ft²
PA11	PA Level 01	VACANT FUTURE USE TBC	405 m²	4356 ft²
PA11	PA Level 02	VACANT FUTURE USE TBC	464 m²	5000 ft²
PA19	PA Level 00	VACANT FUTURE USE TBC	191 m²	2056 ft²
PA19	PA Level 01	VACANT FUTURE USE TBC	191 m²	2056 ft²
PA19	PA Level 02	VACANT FUTURE USE TBC	191 m²	2056 ft²
PA19	PA Level 01	VACANT FUTURE USE TBC	230 m²	2480 ft²
PA19	PA Level 02	VACANT FUTURE USE TBC	230 m²	2480 ft²
PA19	PA Level 00	VACANT FUTURE USE TBC	233 m²	2503 ft²
PA20	PA Level 00	VACANT FUTURE USE TBC	286 m²	3077 ft²
PA20	PA Level 01	VACANT FUTURE USE TBC	286 m²	3077 ft²
PA20	PA Level 02	VACANT FUTURE USE TBC	286 m²	3077 ft²
VACANT FUTURE USE TBC: 12			3398 m²	36574 ft²
PA07	PA Level 00	VENDORS	40 m²	429 ft²
PA07	PA Level 00	VENDORS	76 m²	817 ft²
PA07	PA Level 00	VENDORS	78 m²	834 ft²
PA07	PA Level 00	VENDORS	111 m²	1195 ft²
PA07	PA Level 00	VENDORS	139 m²	1496 ft²
PA07	PA Level 00	VENDORS	163 m²	1751 ft²
PA07	PA Level 00	VENDORS	173 m²	1860 ft²
PA07	PA Level 00	VENDORS	265 m²	2853 ft²
PA08	PA Level 00	VENDORS	370 m²	3985 ft²
VENDORS: 9			1414 m²	15220 ft²
PA04	PA Level 00	WARDROBE / STORAGE	176 m²	1896 ft²
PA04	PA Level 01	WARDROBE / STORAGE	176 m²	1896 ft²
PA04	PA Level 02	WARDROBE / STORAGE	343 m²	3695 ft²
WARDROBE / STORAGE: 3			696 m²	7488 ft²
PA01	PA Level 00	WORKSHOP	588 m²	6333 ft²
PA02	PA Level 00	WORKSHOP	594 m²	6395 ft²
WORKSHOP: 2			1182 m²	12728 ft²
Grand total: 90			21564 m²	232116 ft²



RESOURCE CONSENT

<