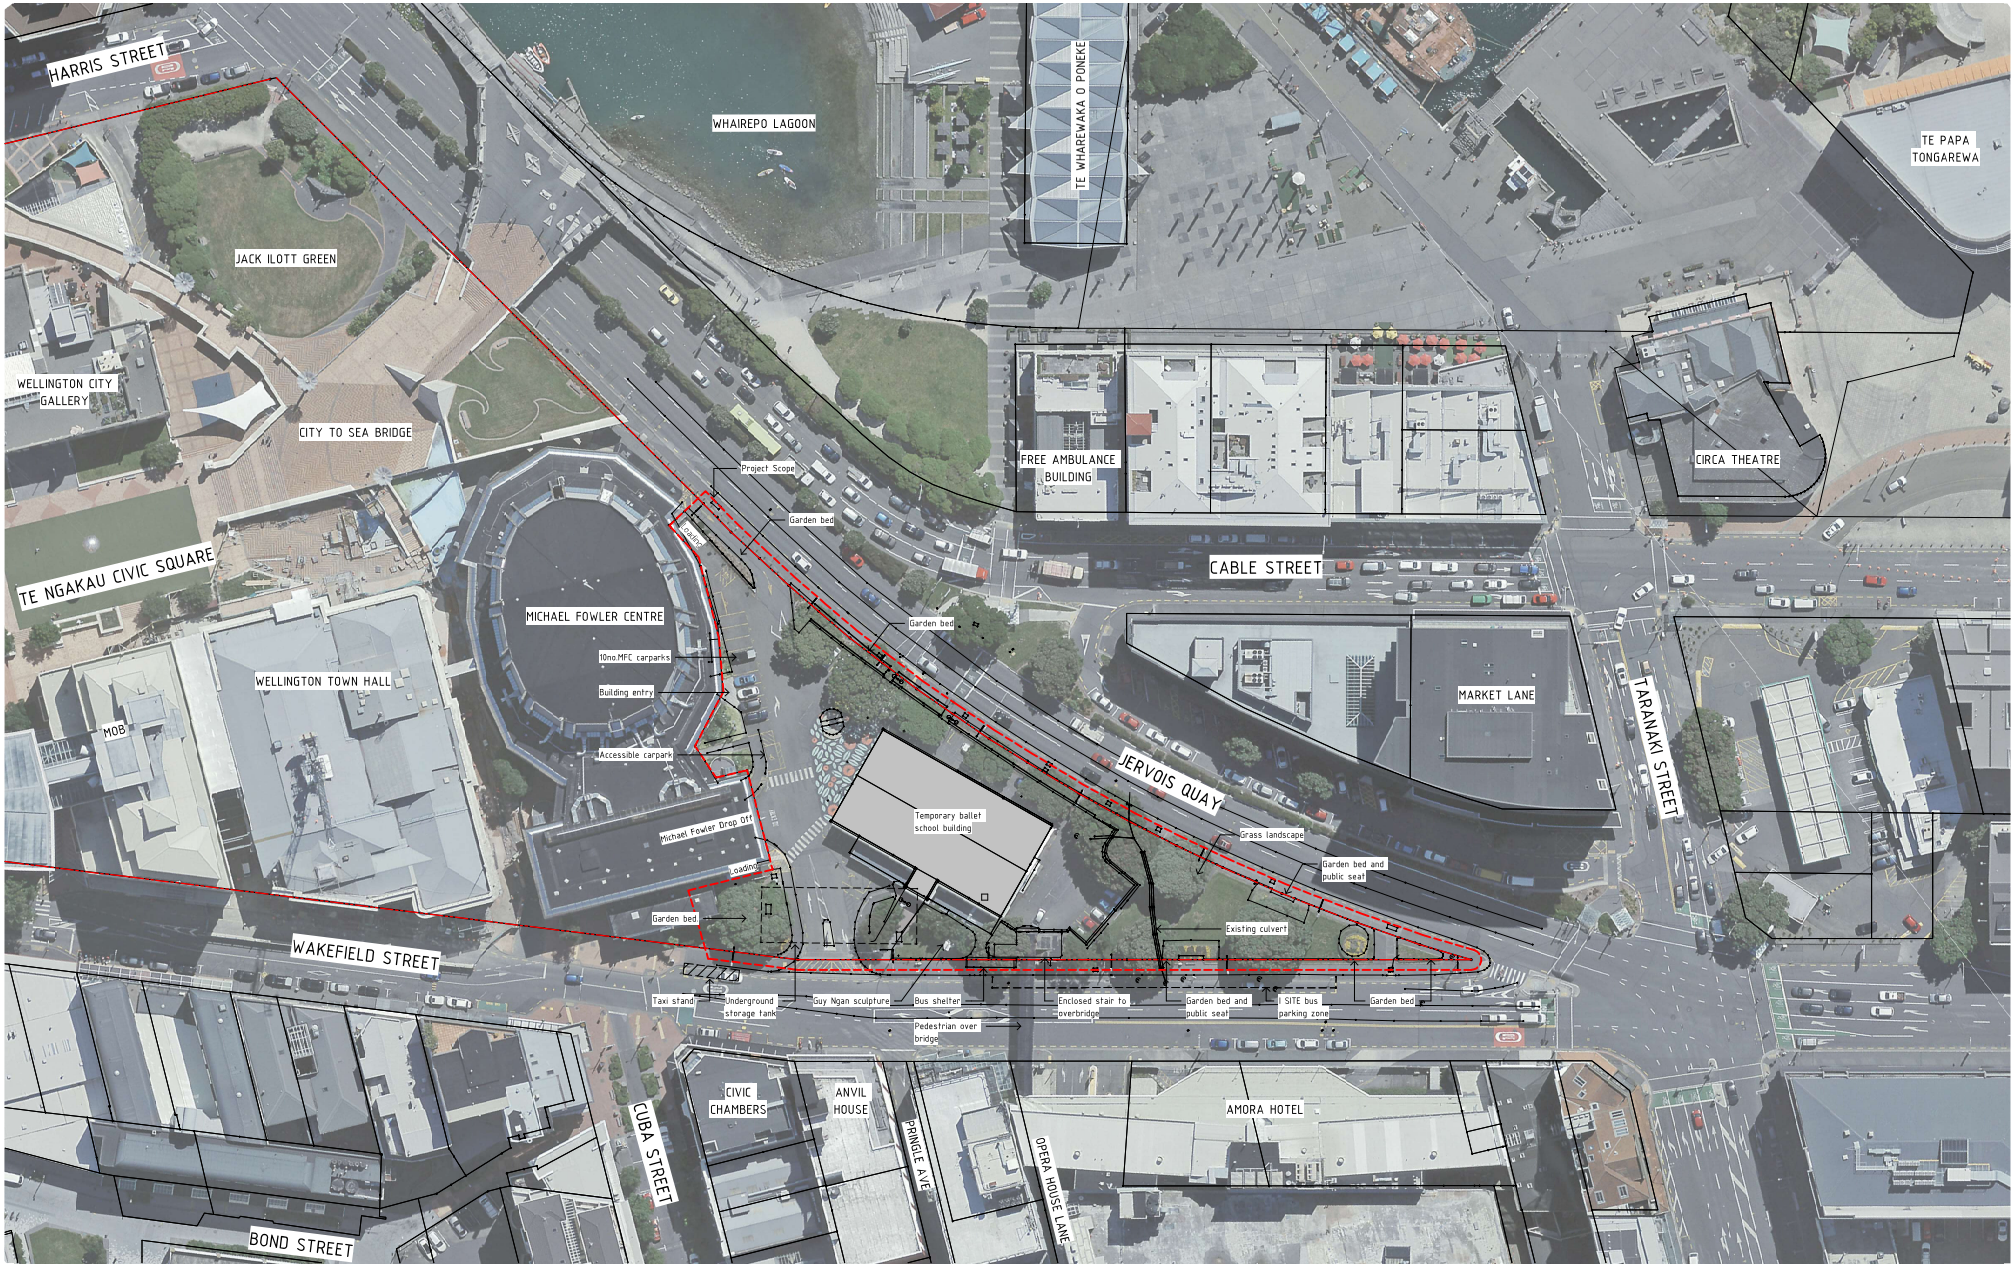

RC Existing Site Plan
1 : 500 @ A1 ; 1 : 1000 @ A3

CLIENT: Willis Bond

STRUCTURAL ENGINEER: Dunning Thornton Consultants

SERVICES ENGINEER: Aurecon

FIRE ENGINEER: Holmes Fire & Safety

KEY:

No.	Description	Date
1	Resource Consent	26.02.2022

105 AMRITSAR STREET
WELLINGTON 6035
PO BOX 3364
WELLINGTON 6140
NEW ZEALAND
TEL 64 4 499 1727
FAX 64 4 499 1960

athfield architects limited

110 Jervois Quay

16-10

Existing Site Plan

1 : 500 @ A1 ; 1 : 1000 @ A3

RC_0.02-