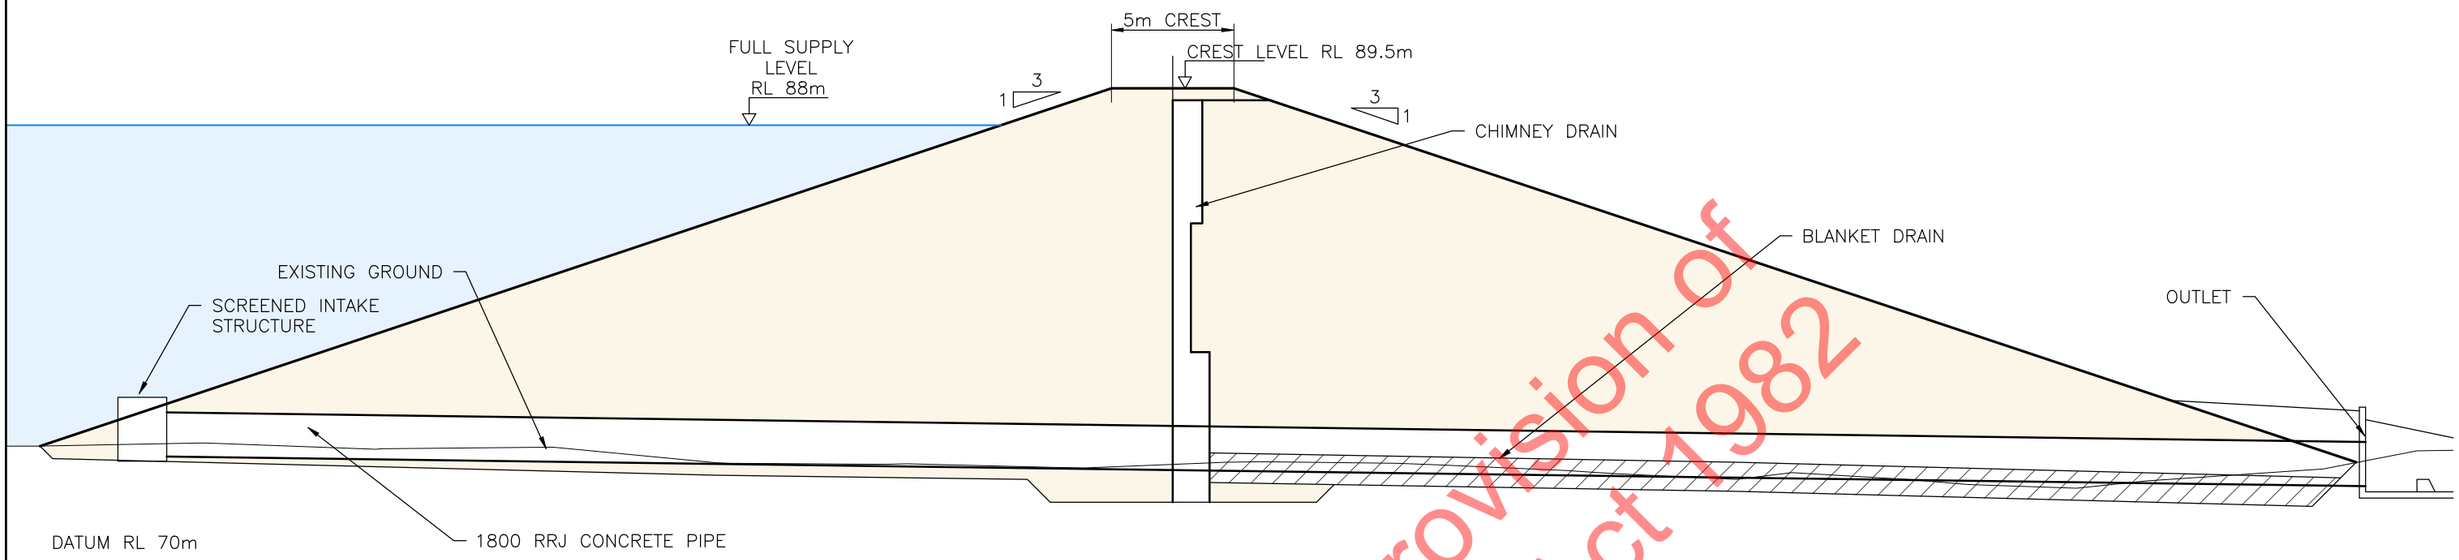

TYPICAL DAM CROSS SECTION @ MAXIMUM HEIGHT

SCALE 1:250

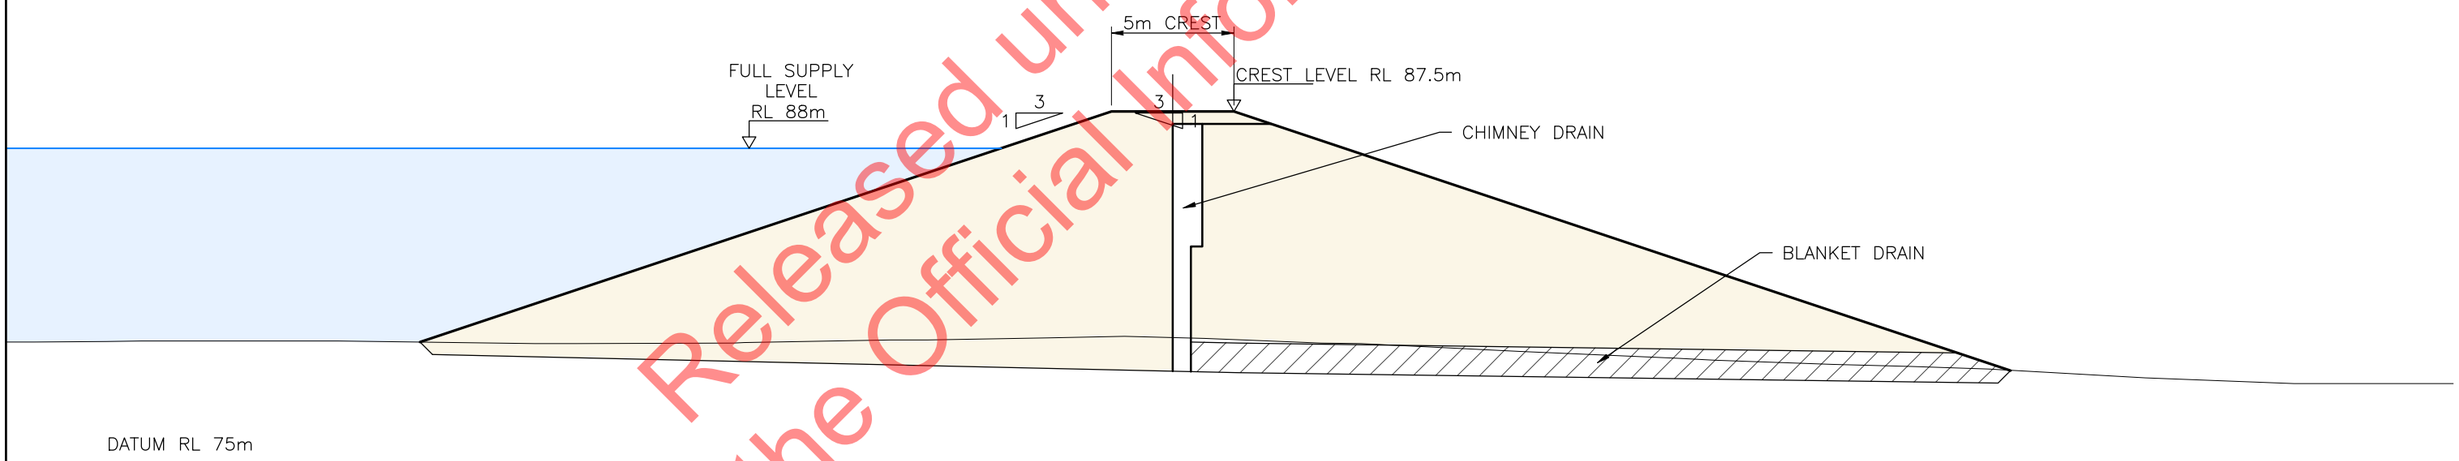

TYPICAL SADDLE DAM CROSS SECTION @ MAXIMUM HEIGHT

SCALE 1:250

2.5 0 5 10m

SCALE 1:250

FOR INFORMATION

Released under the provision of the Official Information Act 1982

REV	DATE	ISSUE	BY
1		FOR INFORMATION	MP

DESIGN	DES CHECK	APPROVED FOR ISSUE
EGM		DRAFT
DRAWN	CAD CHECK	
MP		
DATE DRAWN		ISSUE DATE
DEC. 2020		16 / 12 / 20

RILEY CONSULTANTS www.riley.co.nz

WILLIAMSON WATER & LAND ADVISORY

TE TAI TOKERAU WATER TRUST

Tiaki Puna Wai. He koha Oranga Tangata. He koha Oranga Whenua!
The Springs of Water. A gift of life to our people. A gift of life to our land

CLIENT	TE TAI TOKERAU WATER TRUST
ADDRESS	NORTHLAND
PROJECT	MN-02 WATER STORAGE RESERVOIR
SHEET TITLE	DAM SECTIONS - 4 Mm3 STORAGE

ACENZ ISO CERTIFIED GCS

CADFILE	200240_5-101.dwg
SCALE (A3)	ORIG. SHEET SIZE
1:250	A3
DRAWING No.	REV.
200240_5-101	1