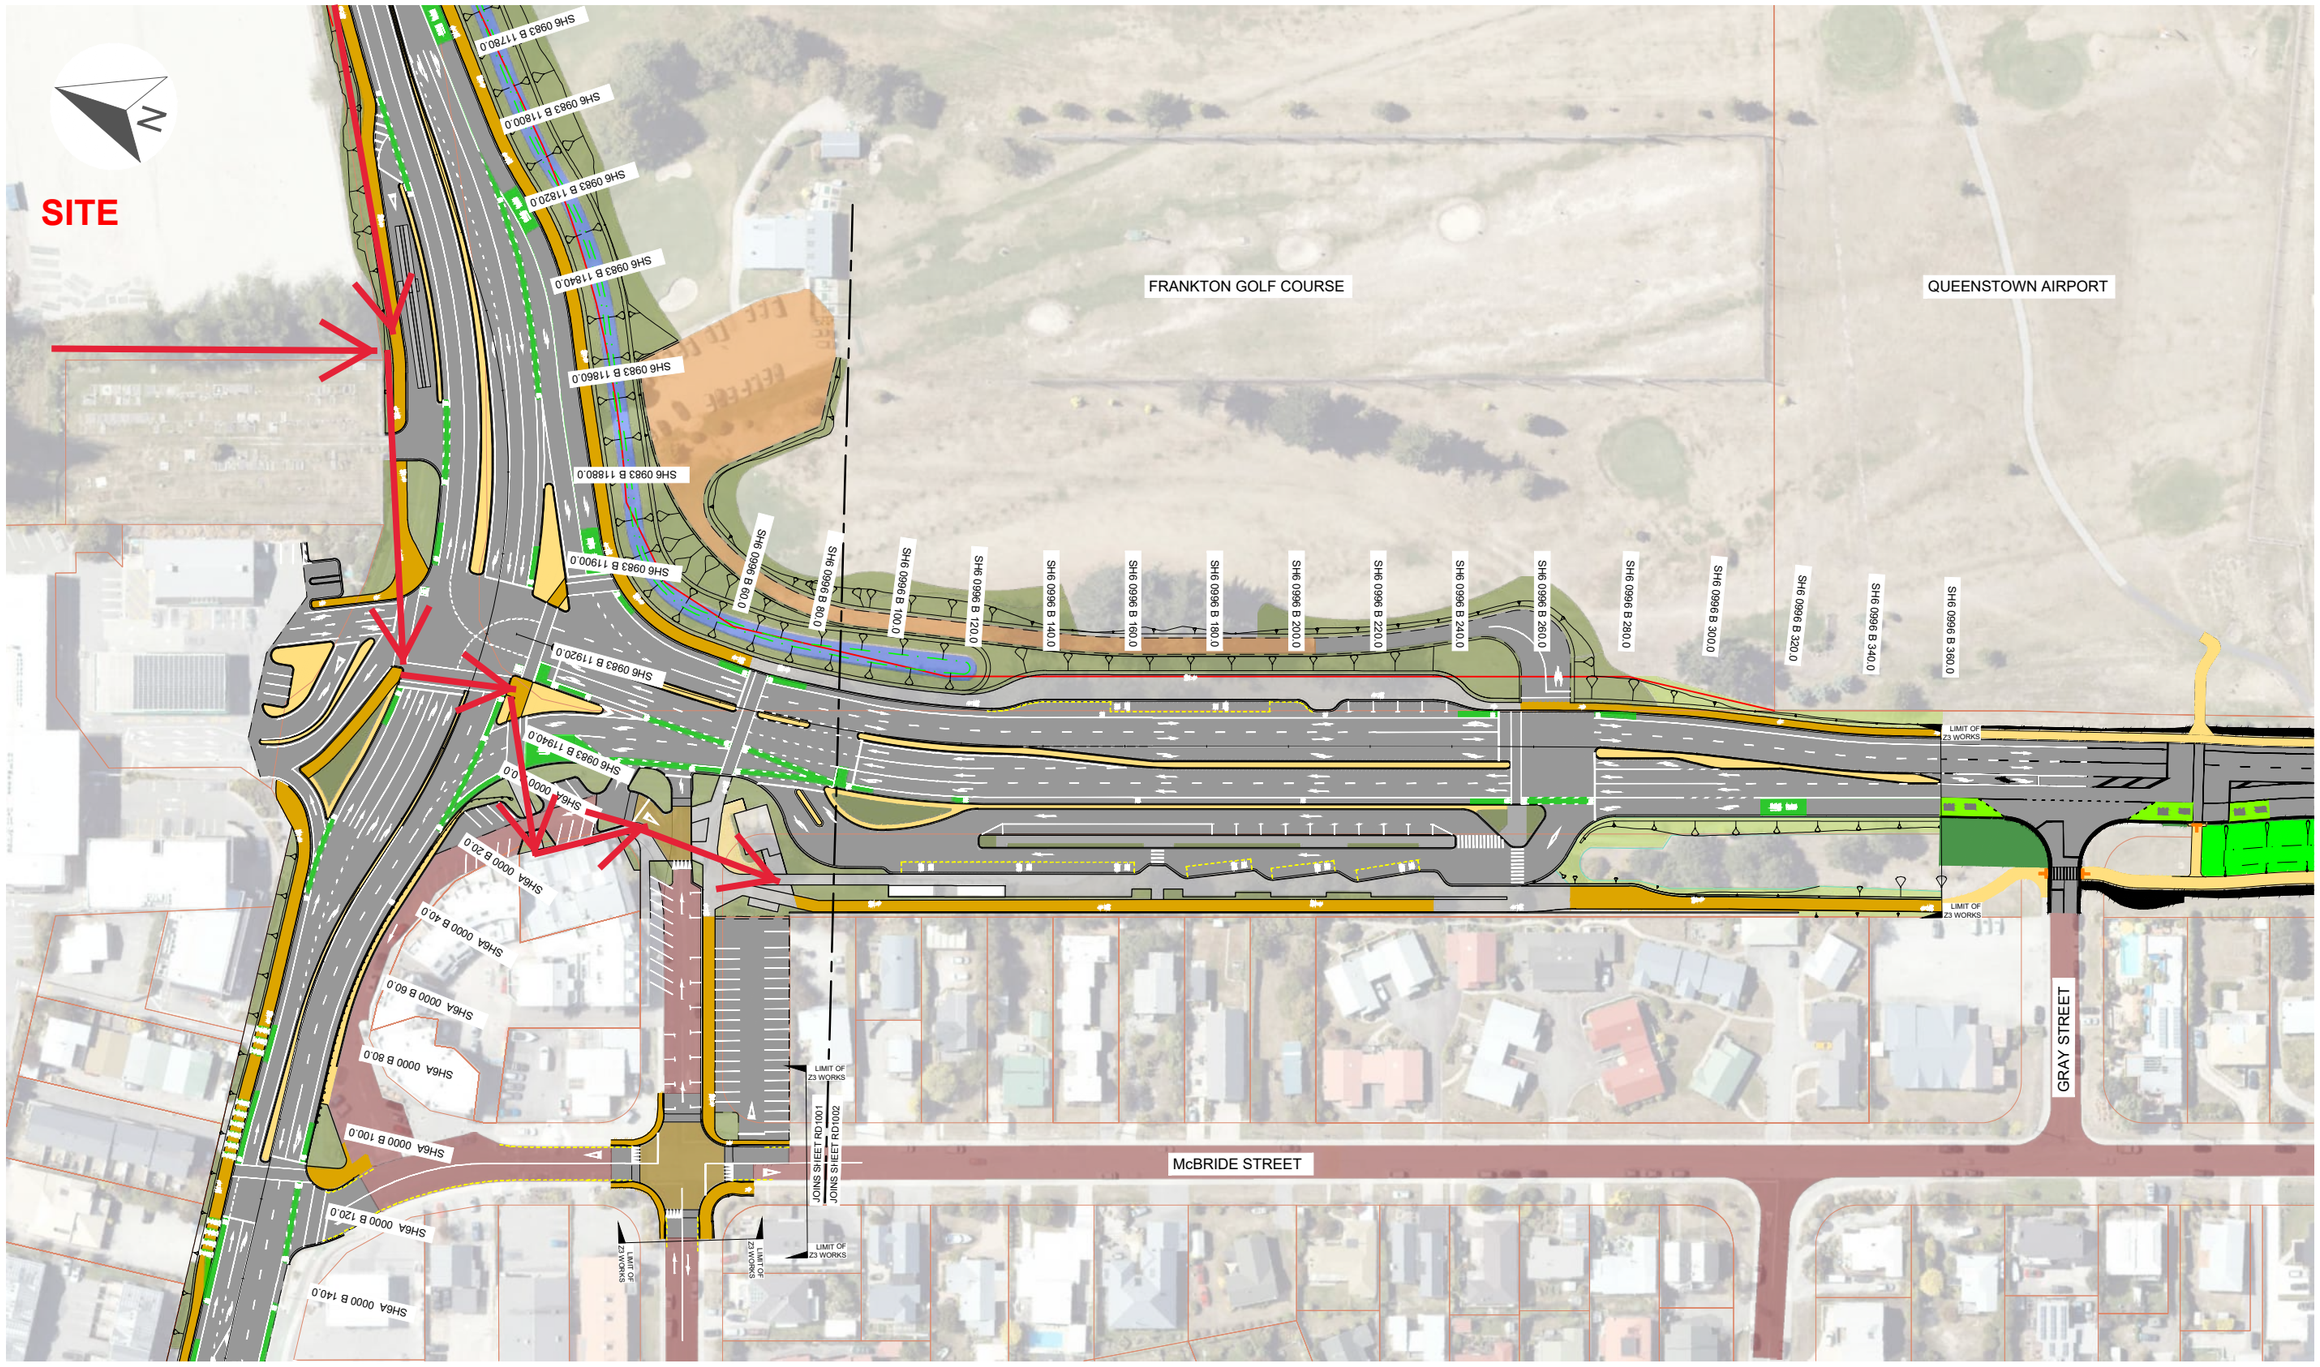

PLAN
SCALE 1:750

Red arrows added to depict pedestrian access from site to Queenstown public transport hub (3 minutes)

PRELIMINARY

1:750@ A1
1:1500@ A3
0 10 20 30 40 50 60 70 m

REVISION	AMENDMENT	APPROVED	DATE
A	FOR PRICING	B.M	09/09/2022

Kā Huanui a Tāhuna
Queenstown Package | New Zealand Upgrade Programme
QUEENSTOWN LAKES DISTRICT COUNCIL
WAKA KOTAHI NZ TRANSPORT AGENCY
Te Kāwanatanga o Aotearoa New Zealand Government

ROADING

SCALES		ORIGINAL SIZE
1:750		A1
DRAWN	DESIGNED	APPROVED
P. SINGH	J. ANDRELL	B.M
DRAWING VERIFIED	VERIFIED	APPROVED DATE
B.BUSWELL	R. GIBSON	23/08/2022

PRELIMINARY

PROJECT
NZUP QUEENSTOWN
ZONE 3
WORKS

TITLE
ALIGNMENT PLANS
SHEET 2

PROJECT NO.	PROJ-PKGE-WORK-DISC-FILE	SHEET NO.	REVISION
KHT	KHT-NZU-DZ3-RD-DG	RD1502	A

Original sheet size A1 (841x594) Plot Date 2022-09-07 at 4:13:01 pm C:\12dS\data\WTPASYN\NZUP_7\CAD\Zone 3\Drawings\KHT-NZU-DZ3-RD-DG-1500.dwg RD1502