TYPICAL LANDSCAPE DESIGN: TYPE A2

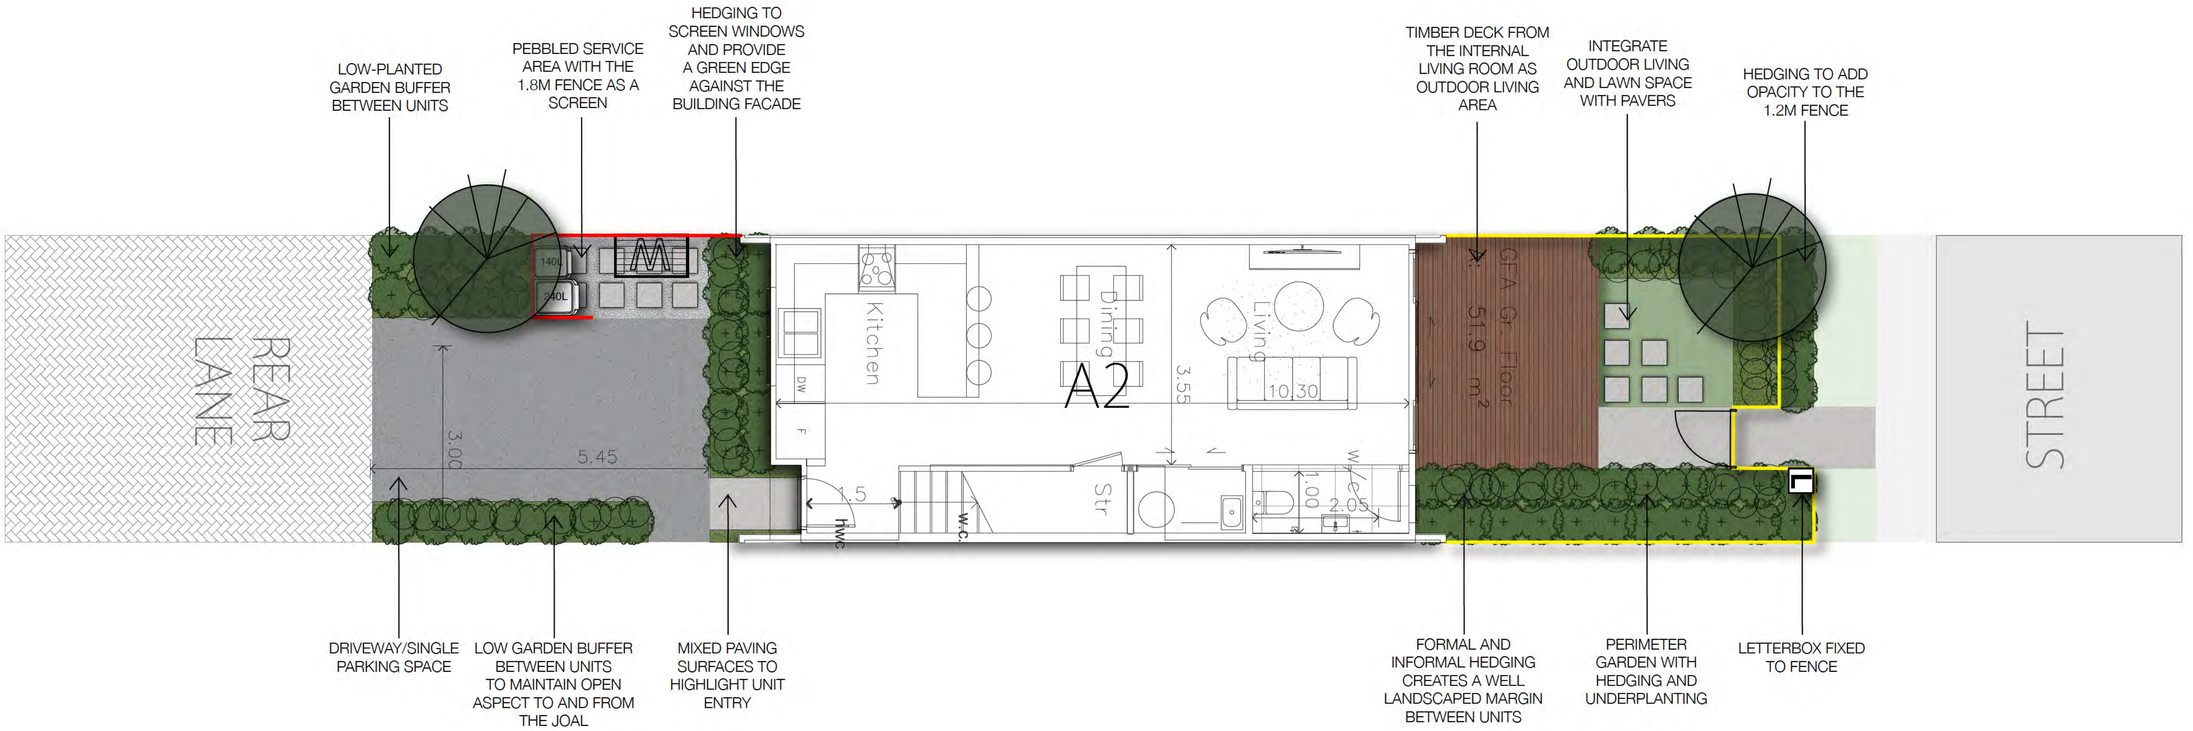

LEGEND

- 1.2M SEMI-TRANSPARENT FENCE
- 1.8M CLOSEBOARD FENCE
- L — LETTERBOX
- GATE
- RUBBISH BINS (140L / 240L)
- W — WASHING LINE

NOTES:

1. IF TREES SPECIES ARE NOT AVAILABLE, SIMILAR SPECIES MAY BE USED (CHANGES TO SPECIES MUST BE ACCEPTED BY SOLA LANDSCAPE ARCHITECT).
2. ALL GARDEN AREAS TO HAVE 300MM DEPTH QUALITY TOPSOIL AND 100MM DECORATIVE BARK MULCH UNLESS OTHERWISE STATED.
3. 36 MONTH MAINTENANCE TO BE INCLUDED FOR COMMON LANDSCAPE AREAS AT THE COMPLETION OF LANDSCAPE CONSTRUCTION.

THIS DRAWING AND ITS CONTENT ARE SUBJECT TO COPYRIGHT AND SHALL ONLY BE USED WITH THE PERMISSION OF SOLA LANDSCAPE ARCHITECTS LTD

TYPICAL LANDSCAPE DESIGN: TYPE A7

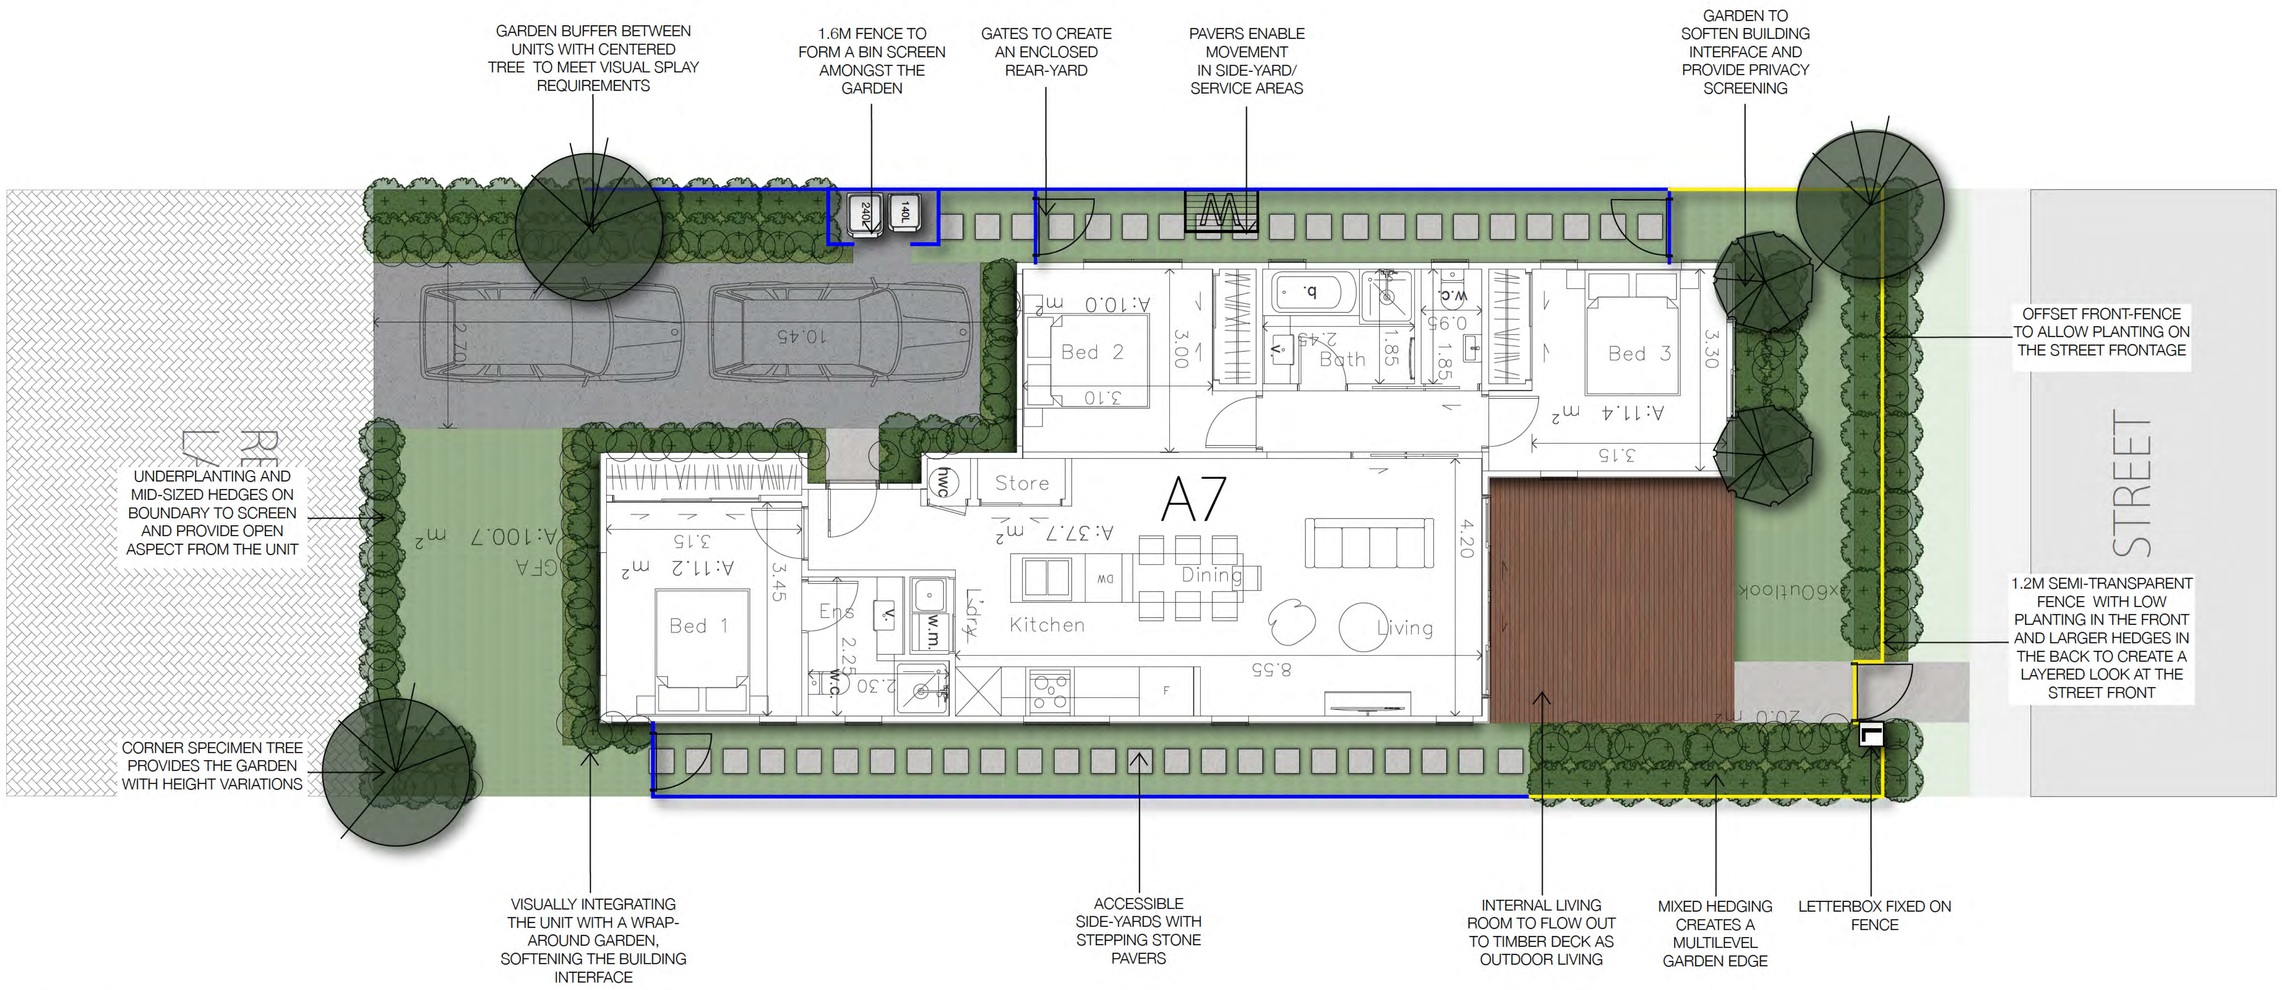

LEGEND

- 1.2M SEMI-TRANSPARENT FENCE
- 1.6M SEMI-TRANSPARENT FENCE
- L — LETTERBOX
- GATE
- RUBBISH BINS
- W — WASHING LINE

THIS DRAWING AND ITS CONTENT ARE SUBJECT TO COPYRIGHT AND SHALL ONLY BE USED WITH THE PERMISSION OF SOLA LANDSCAPE ARCHITECTS LTD

TYPICAL LANDSCAPE DESIGN: TYPE B2

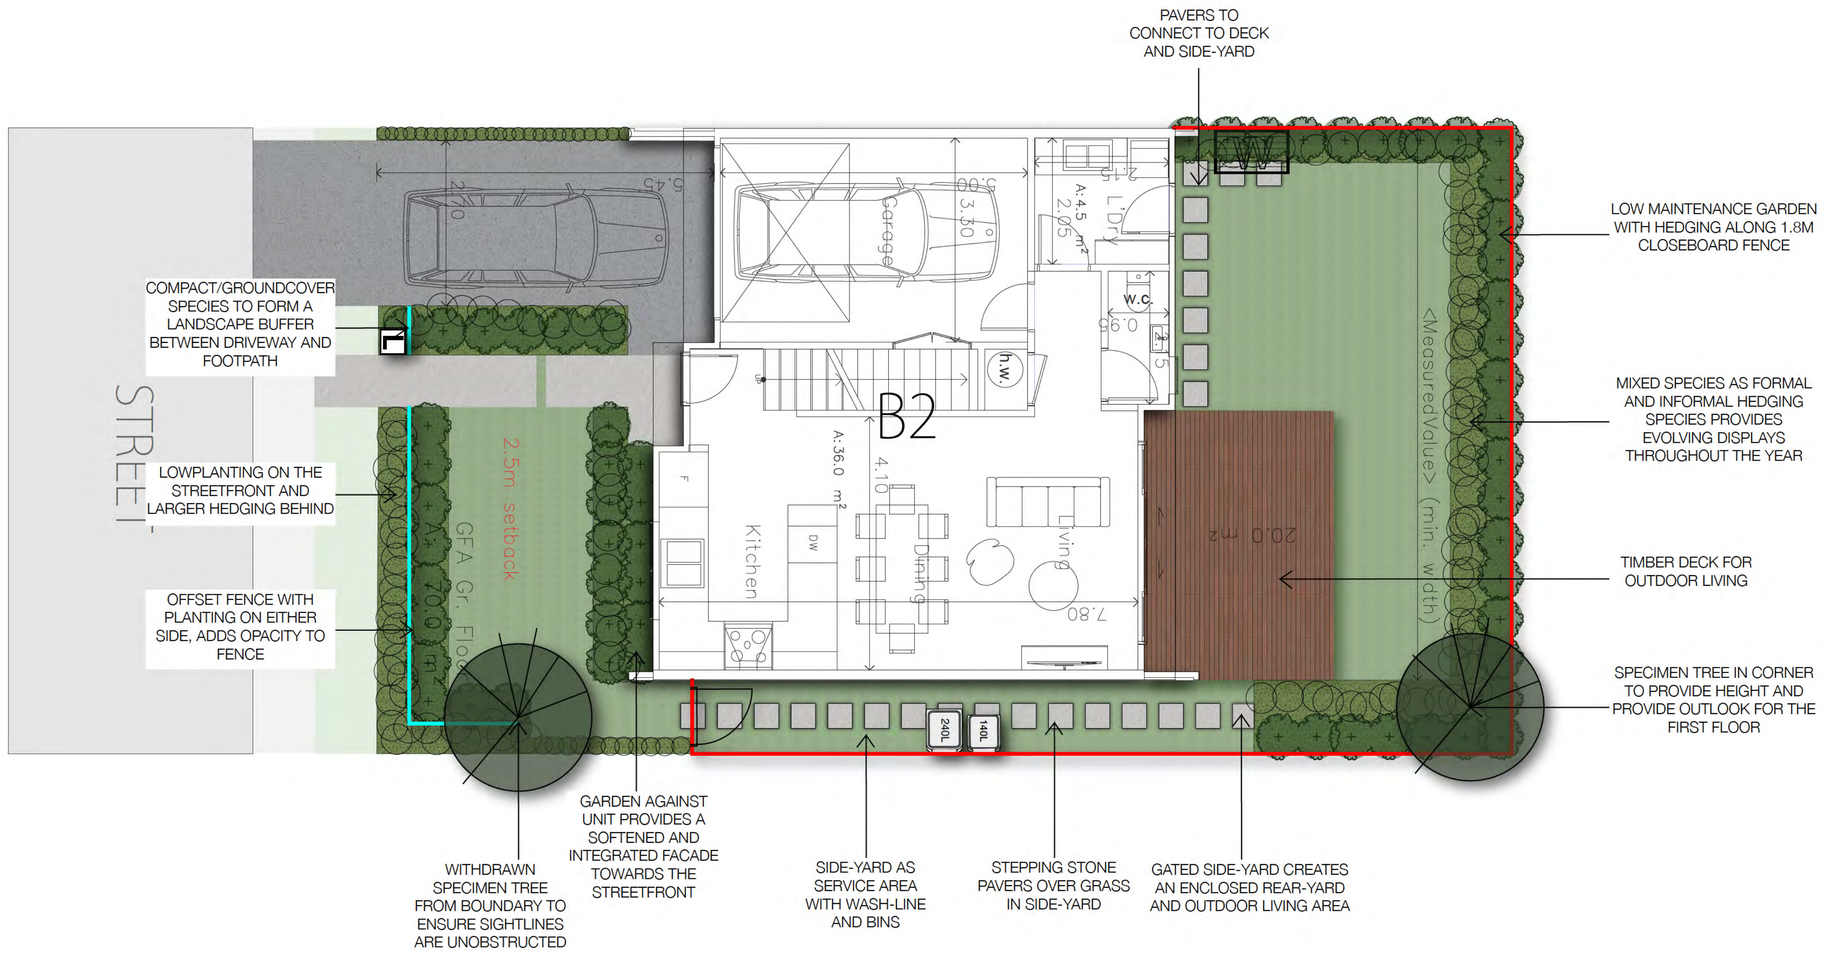

LEGEND

- 0.9 SEMI-TRANSPARENT FENCE
- 1.8M CLOSEBOARD FENCE
- L — LETTERBOX
- GATE
- RUBBISH BINS
- W — WASHING LINE

THIS DRAWING AND ITS CONTENT ARE SUBJECT TO COPYRIGHT AND SHALL ONLY BE USED WITH THE PERMISSION OF SOLA LANDSCAPE ARCHITECTS LTD

TYPICAL LANDSCAPE DESIGN: TYPE B3

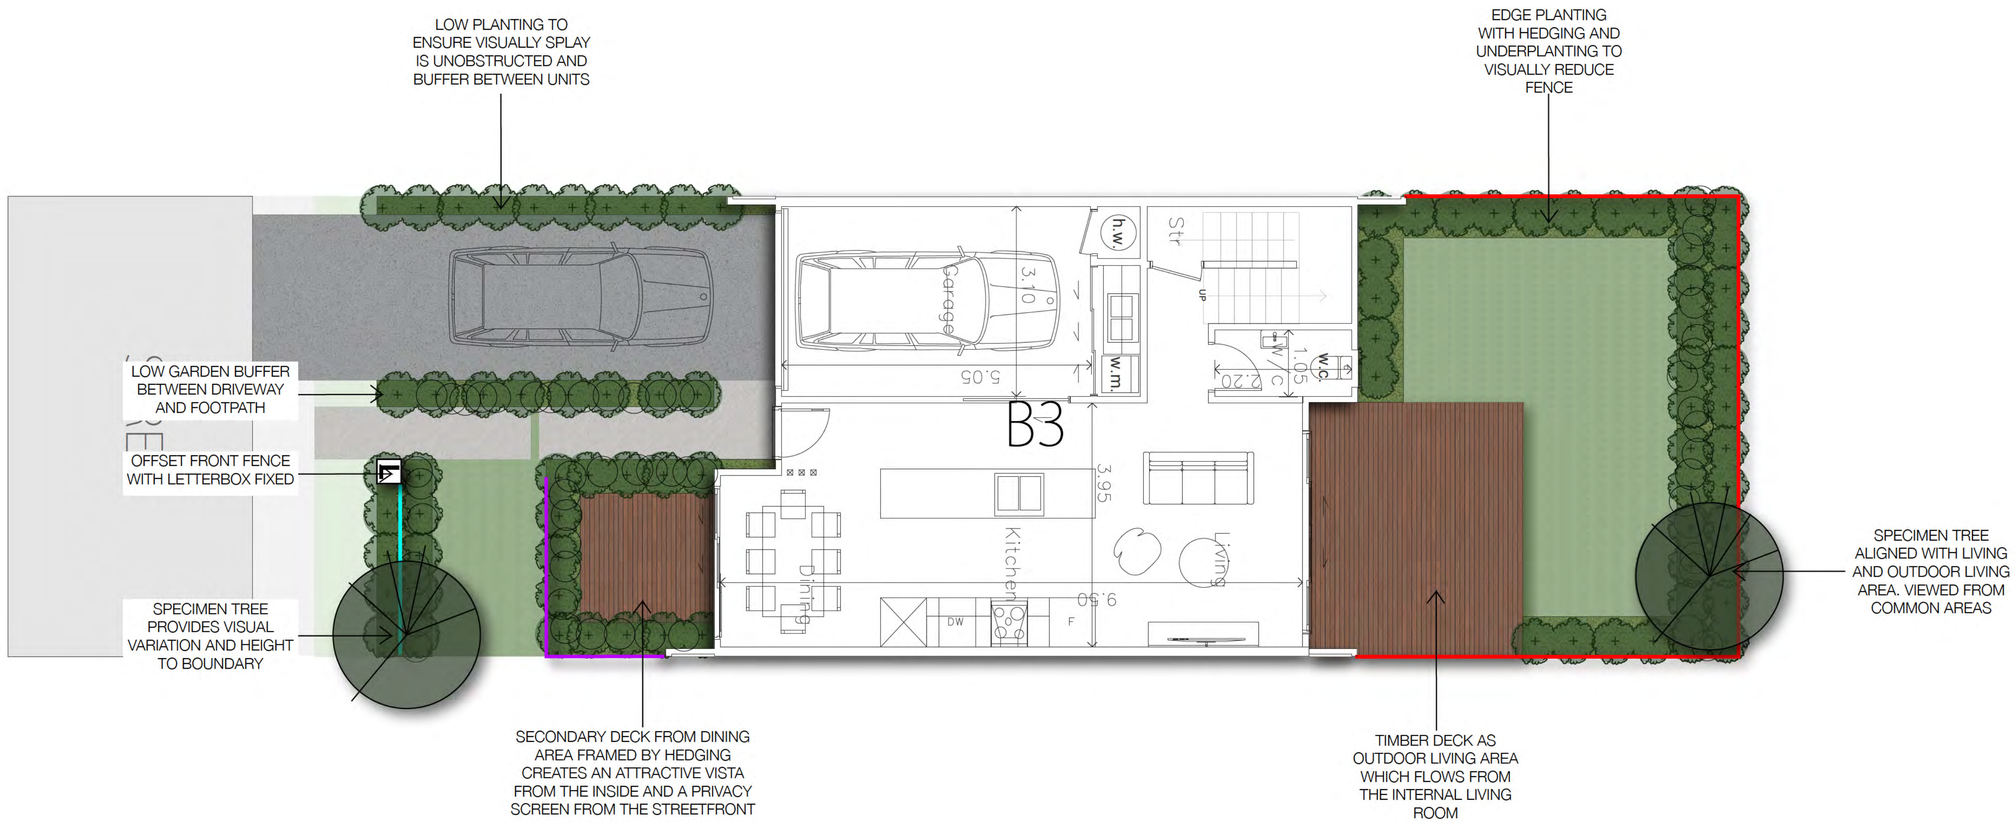

LEGEND

- 1.4M SEMI-TRANSPARENT FENCE
- 1.8M CLOSEBOARD FENCE
- L — LETTERBOX
- GATE
- RUBBISH BINS
- W — WASHING LINE

THIS DRAWING AND ITS CONTENT ARE SUBJECT TO COPYRIGHT AND SHALL ONLY BE USED WITH THE PERMISSION OF SOLA LANDSCAPE ARCHITECTS LTD

TYPICAL LANDSCAPE DESIGN: TYPE B6

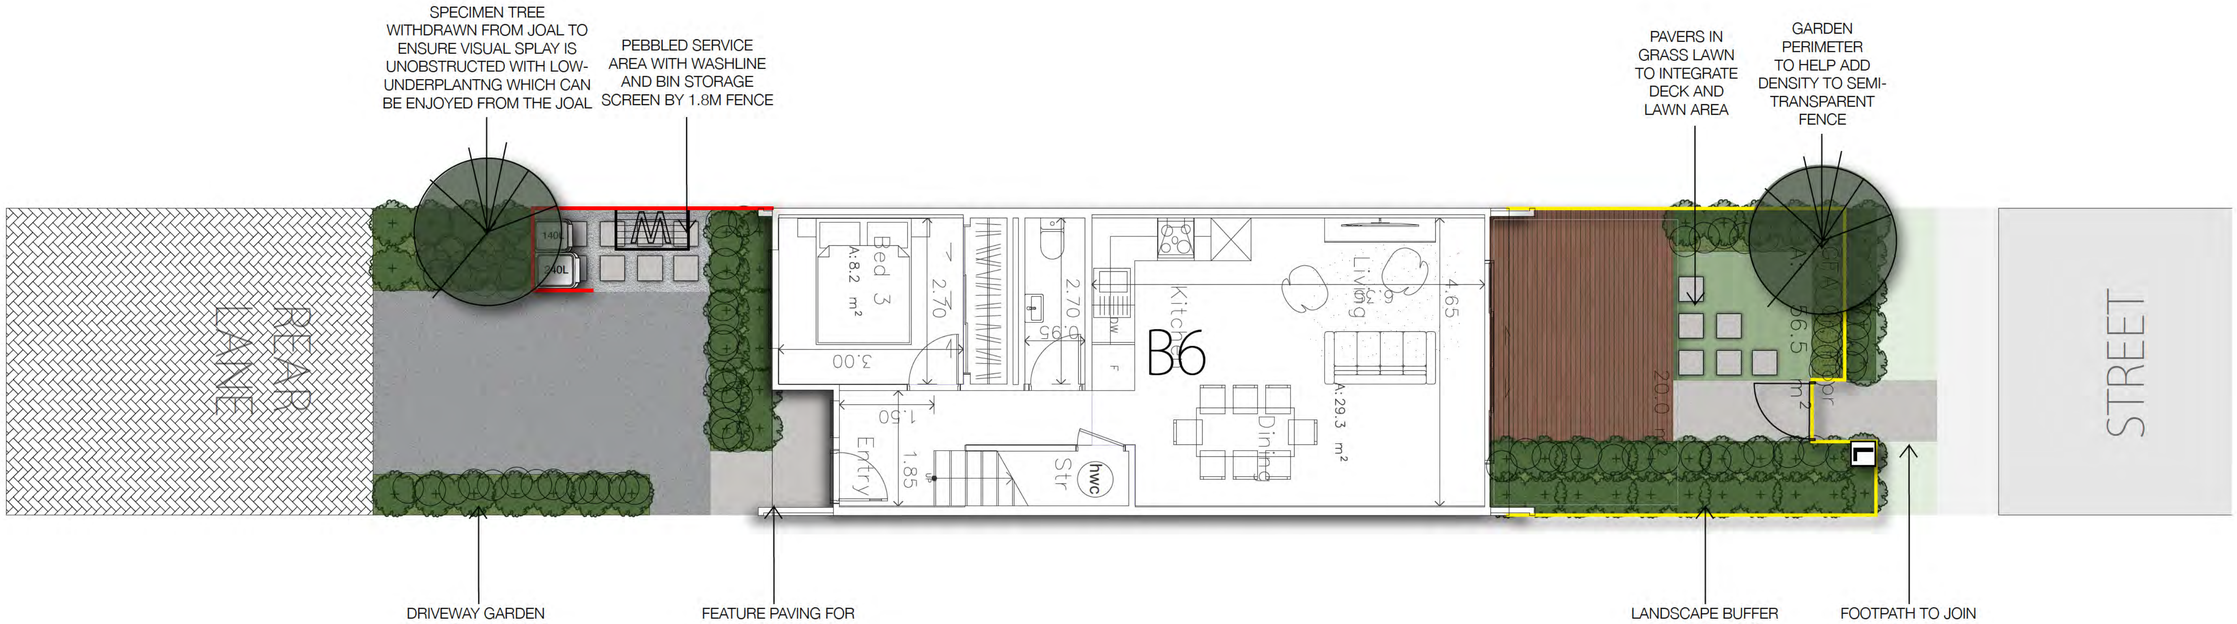

LEGEND

- 1.2M SEMI-TRANSPARENT FENCE
- 1.8M CLOSEBOARD FENCE
- L — LETTERBOX
- GATE
- 140L 240L — RUBBISH BINS
- W — WASHING LINE

THIS DRAWING AND ITS CONTENT ARE SUBJECT TO COPYRIGHT AND SHALL ONLY BE USED WITH THE PERMISSION OF SOLA LANDSCAPE ARCHITECTS LTD

TYPICAL LANDSCAPE DESIGN: TYPE B7

LEGEND

- 0.9 SEMI-TRANSPARENT FENCE
- 1.4M SEMI-TRANSPARENT FENCE
- 1.8M CLOSEBOARD FENCE
- L — LETTERBOX
- GATE
- 140L 240L — RUBBISH BINS
- W — WASHING LINE

THIS DRAWING AND ITS CONTENT ARE SUBJECT TO COPYRIGHT AND SHALL ONLY BE USED WITH THE PERMISSION OF SOLA LANDSCAPE ARCHITECTS LTD