



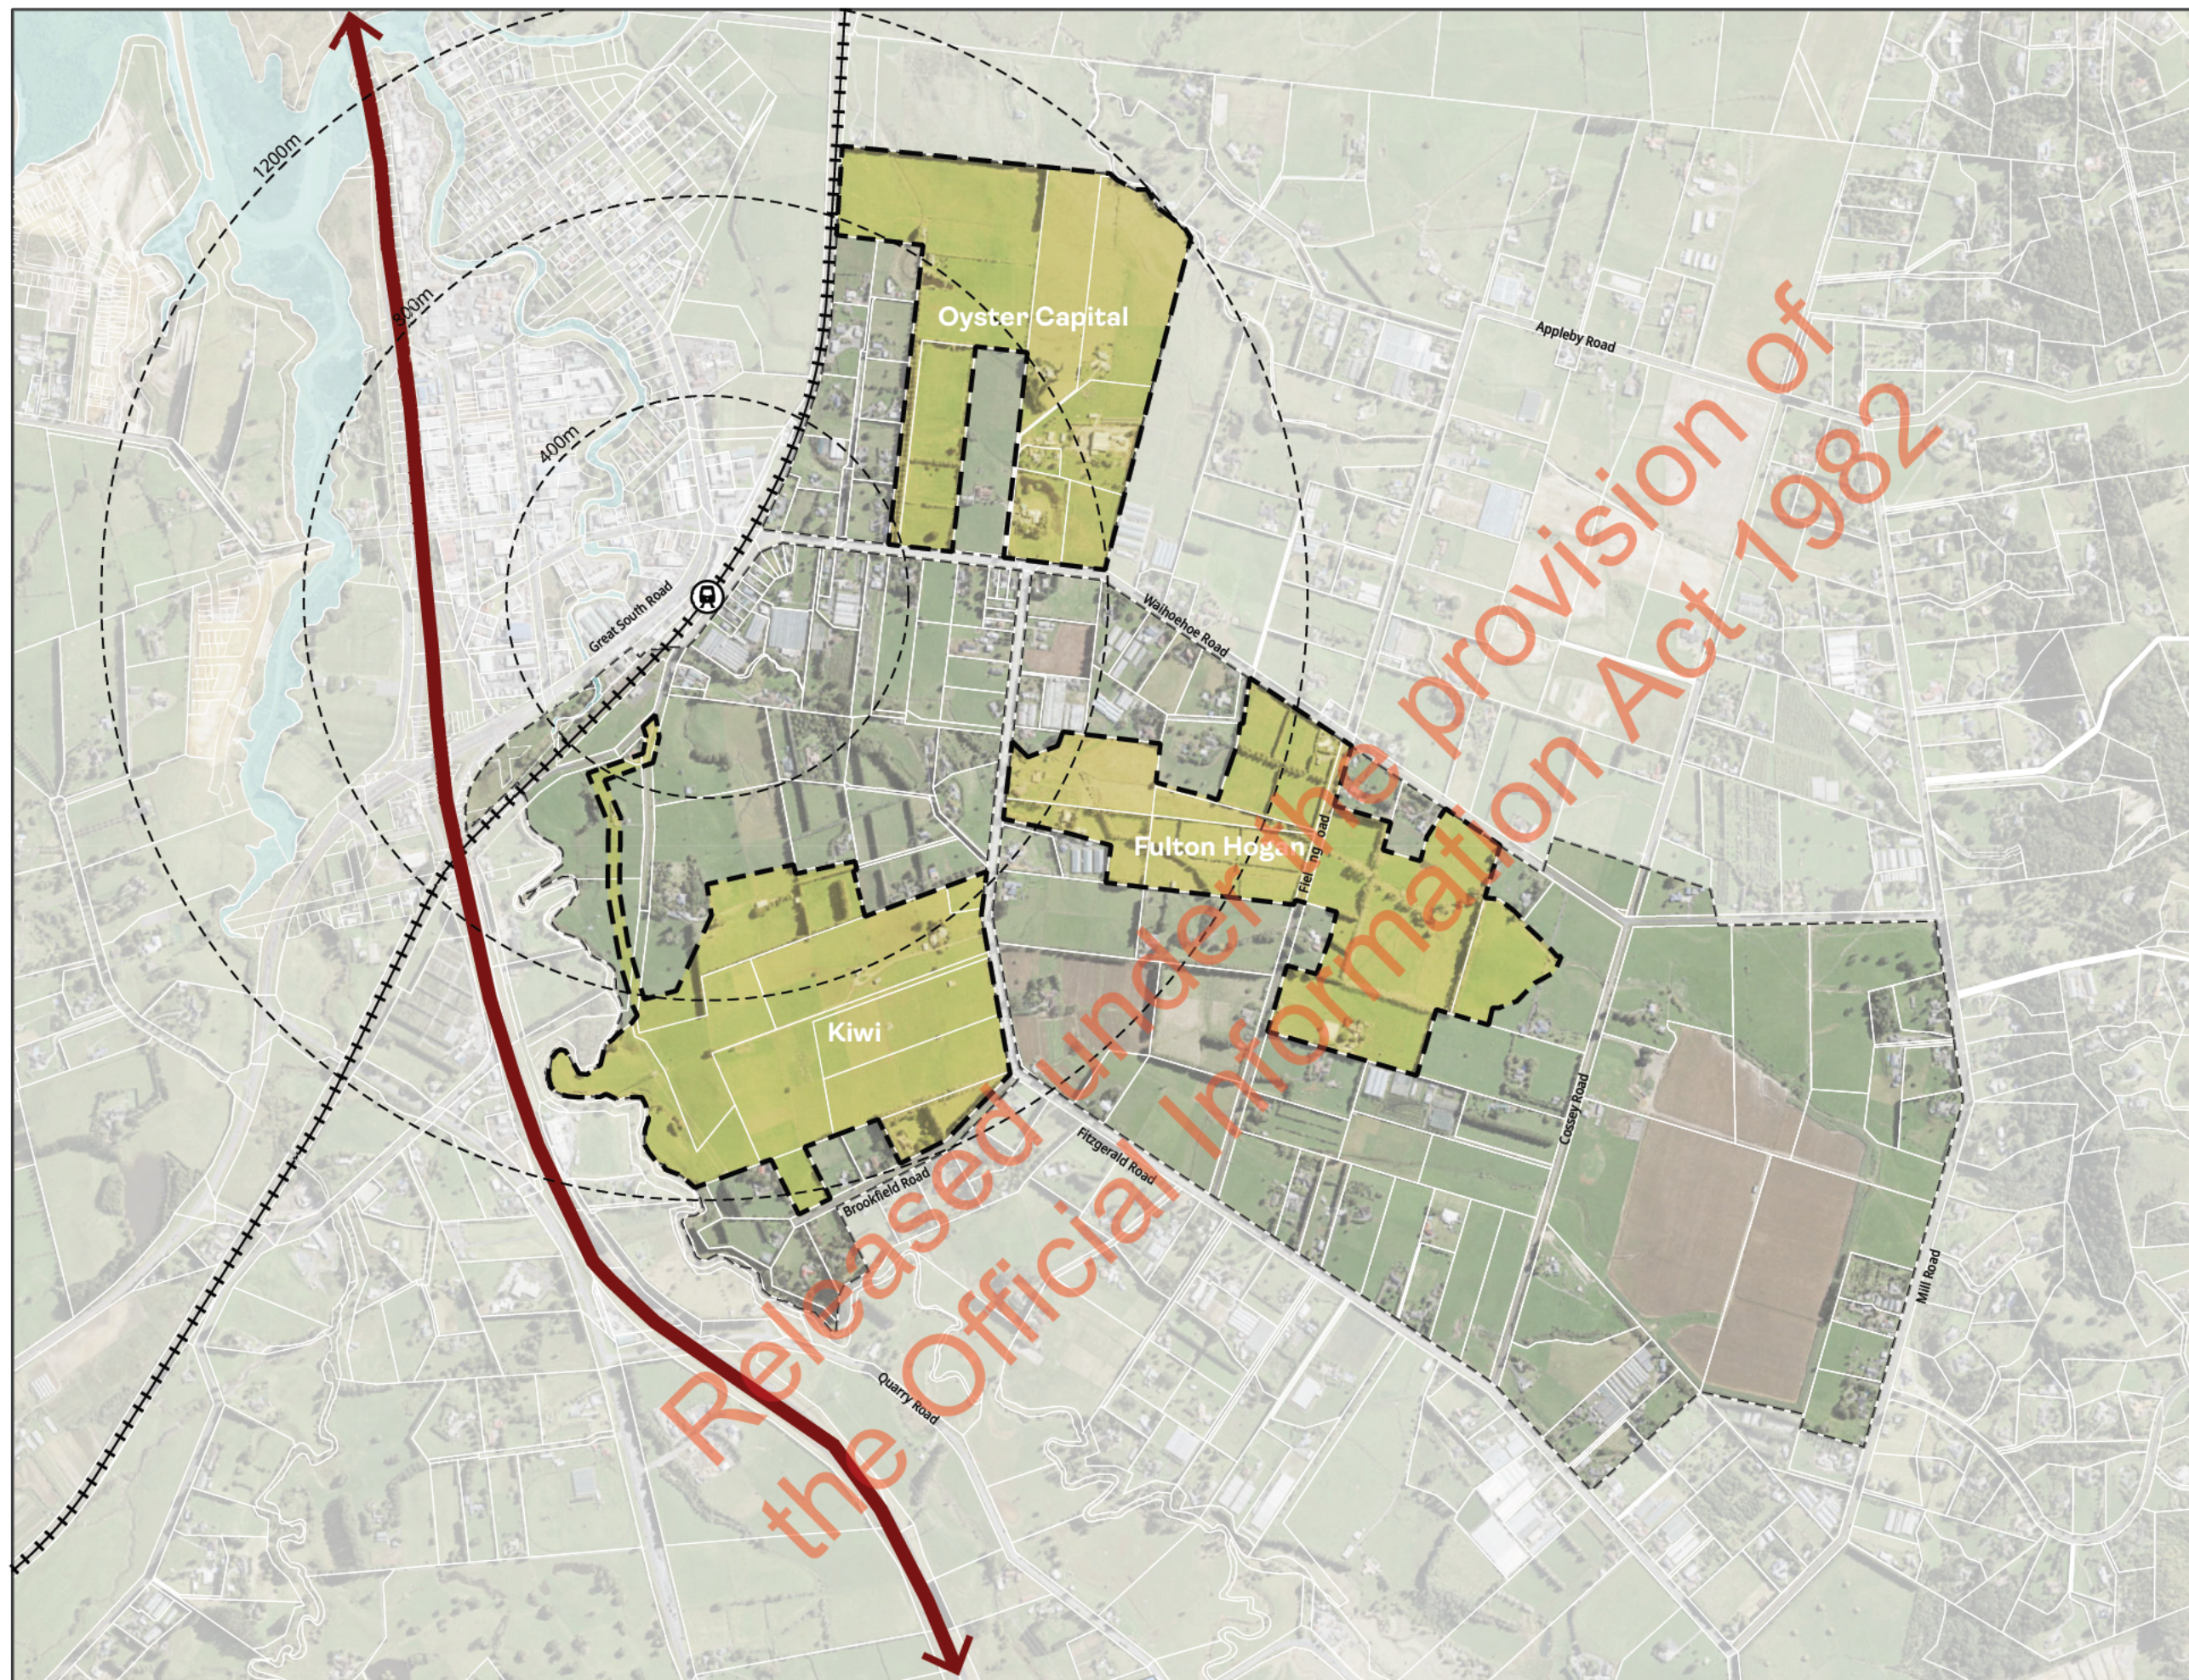


Legend

- Pan Change Boundaries
- Fast Track Project Areas
- Proposed Drury Central Station
- Railway Line
- State Highway 1

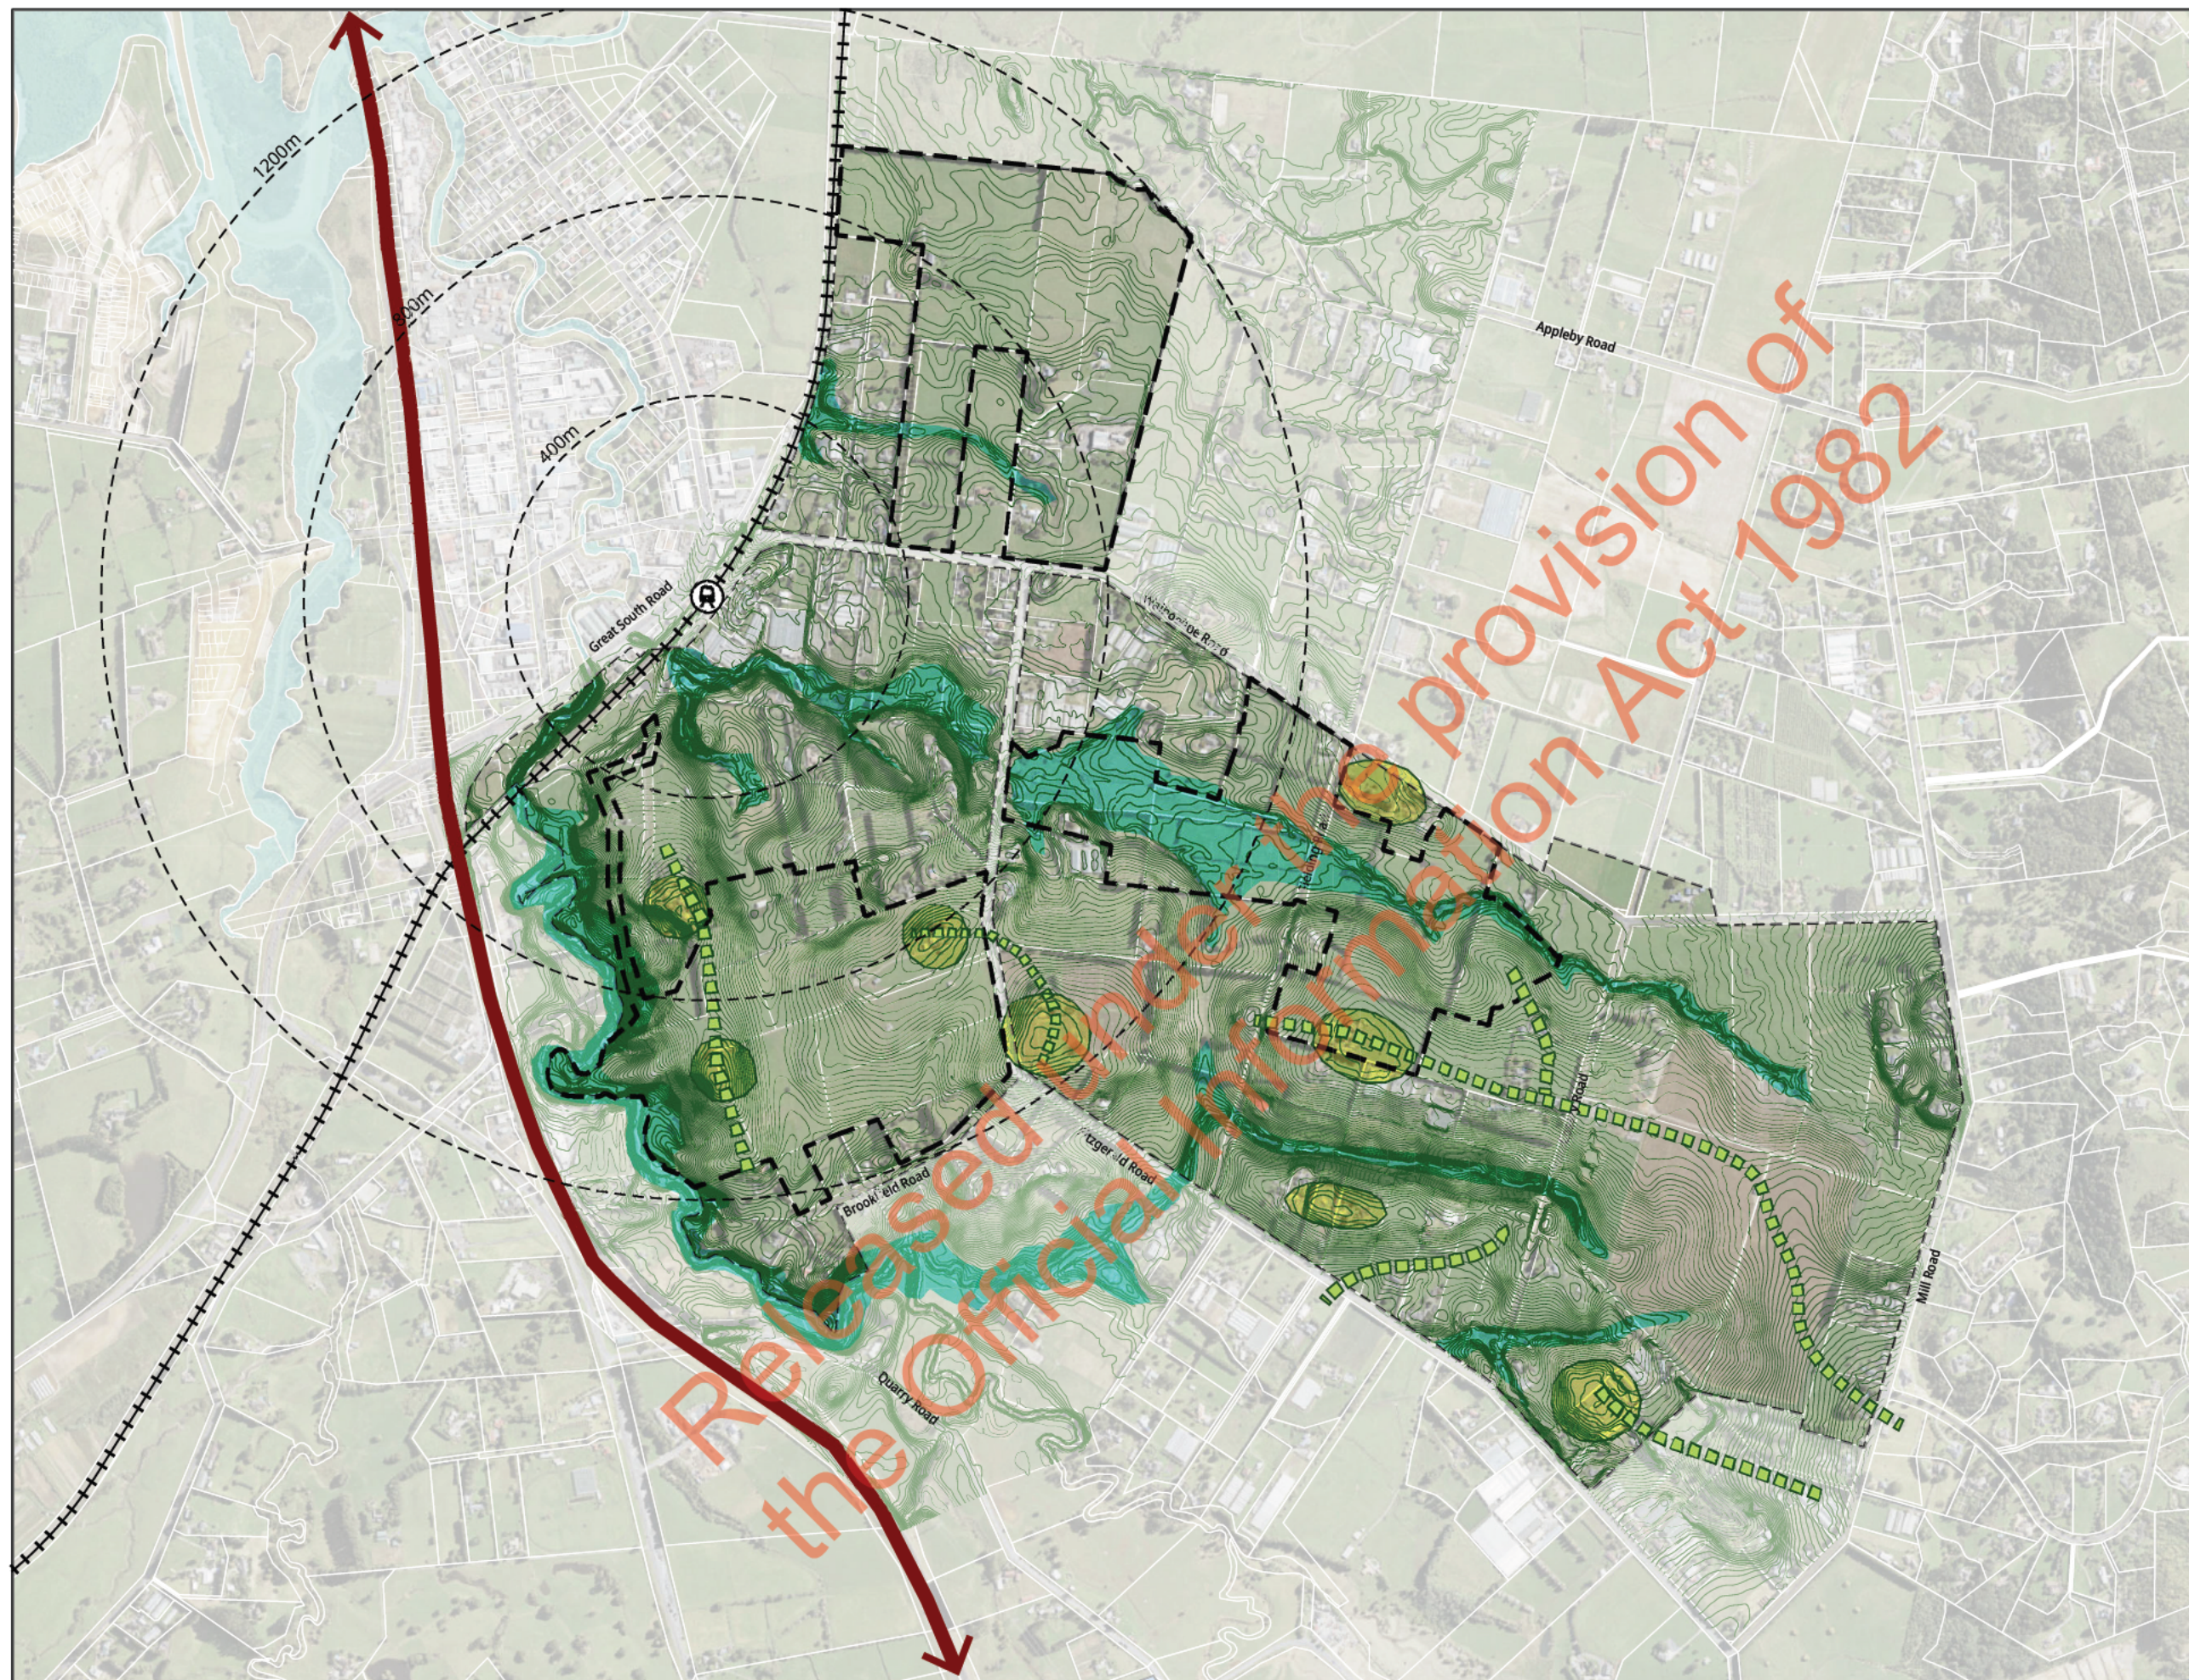


- Legend**
- Pan Change Boundaries
 - Fast Track Project Areas
 - Proposed Drury Central Station
 - Railway Line
 - State Highway 1
 - Major ridge line
 - Knoll
 - Permanent Stream
 - Stream Gully

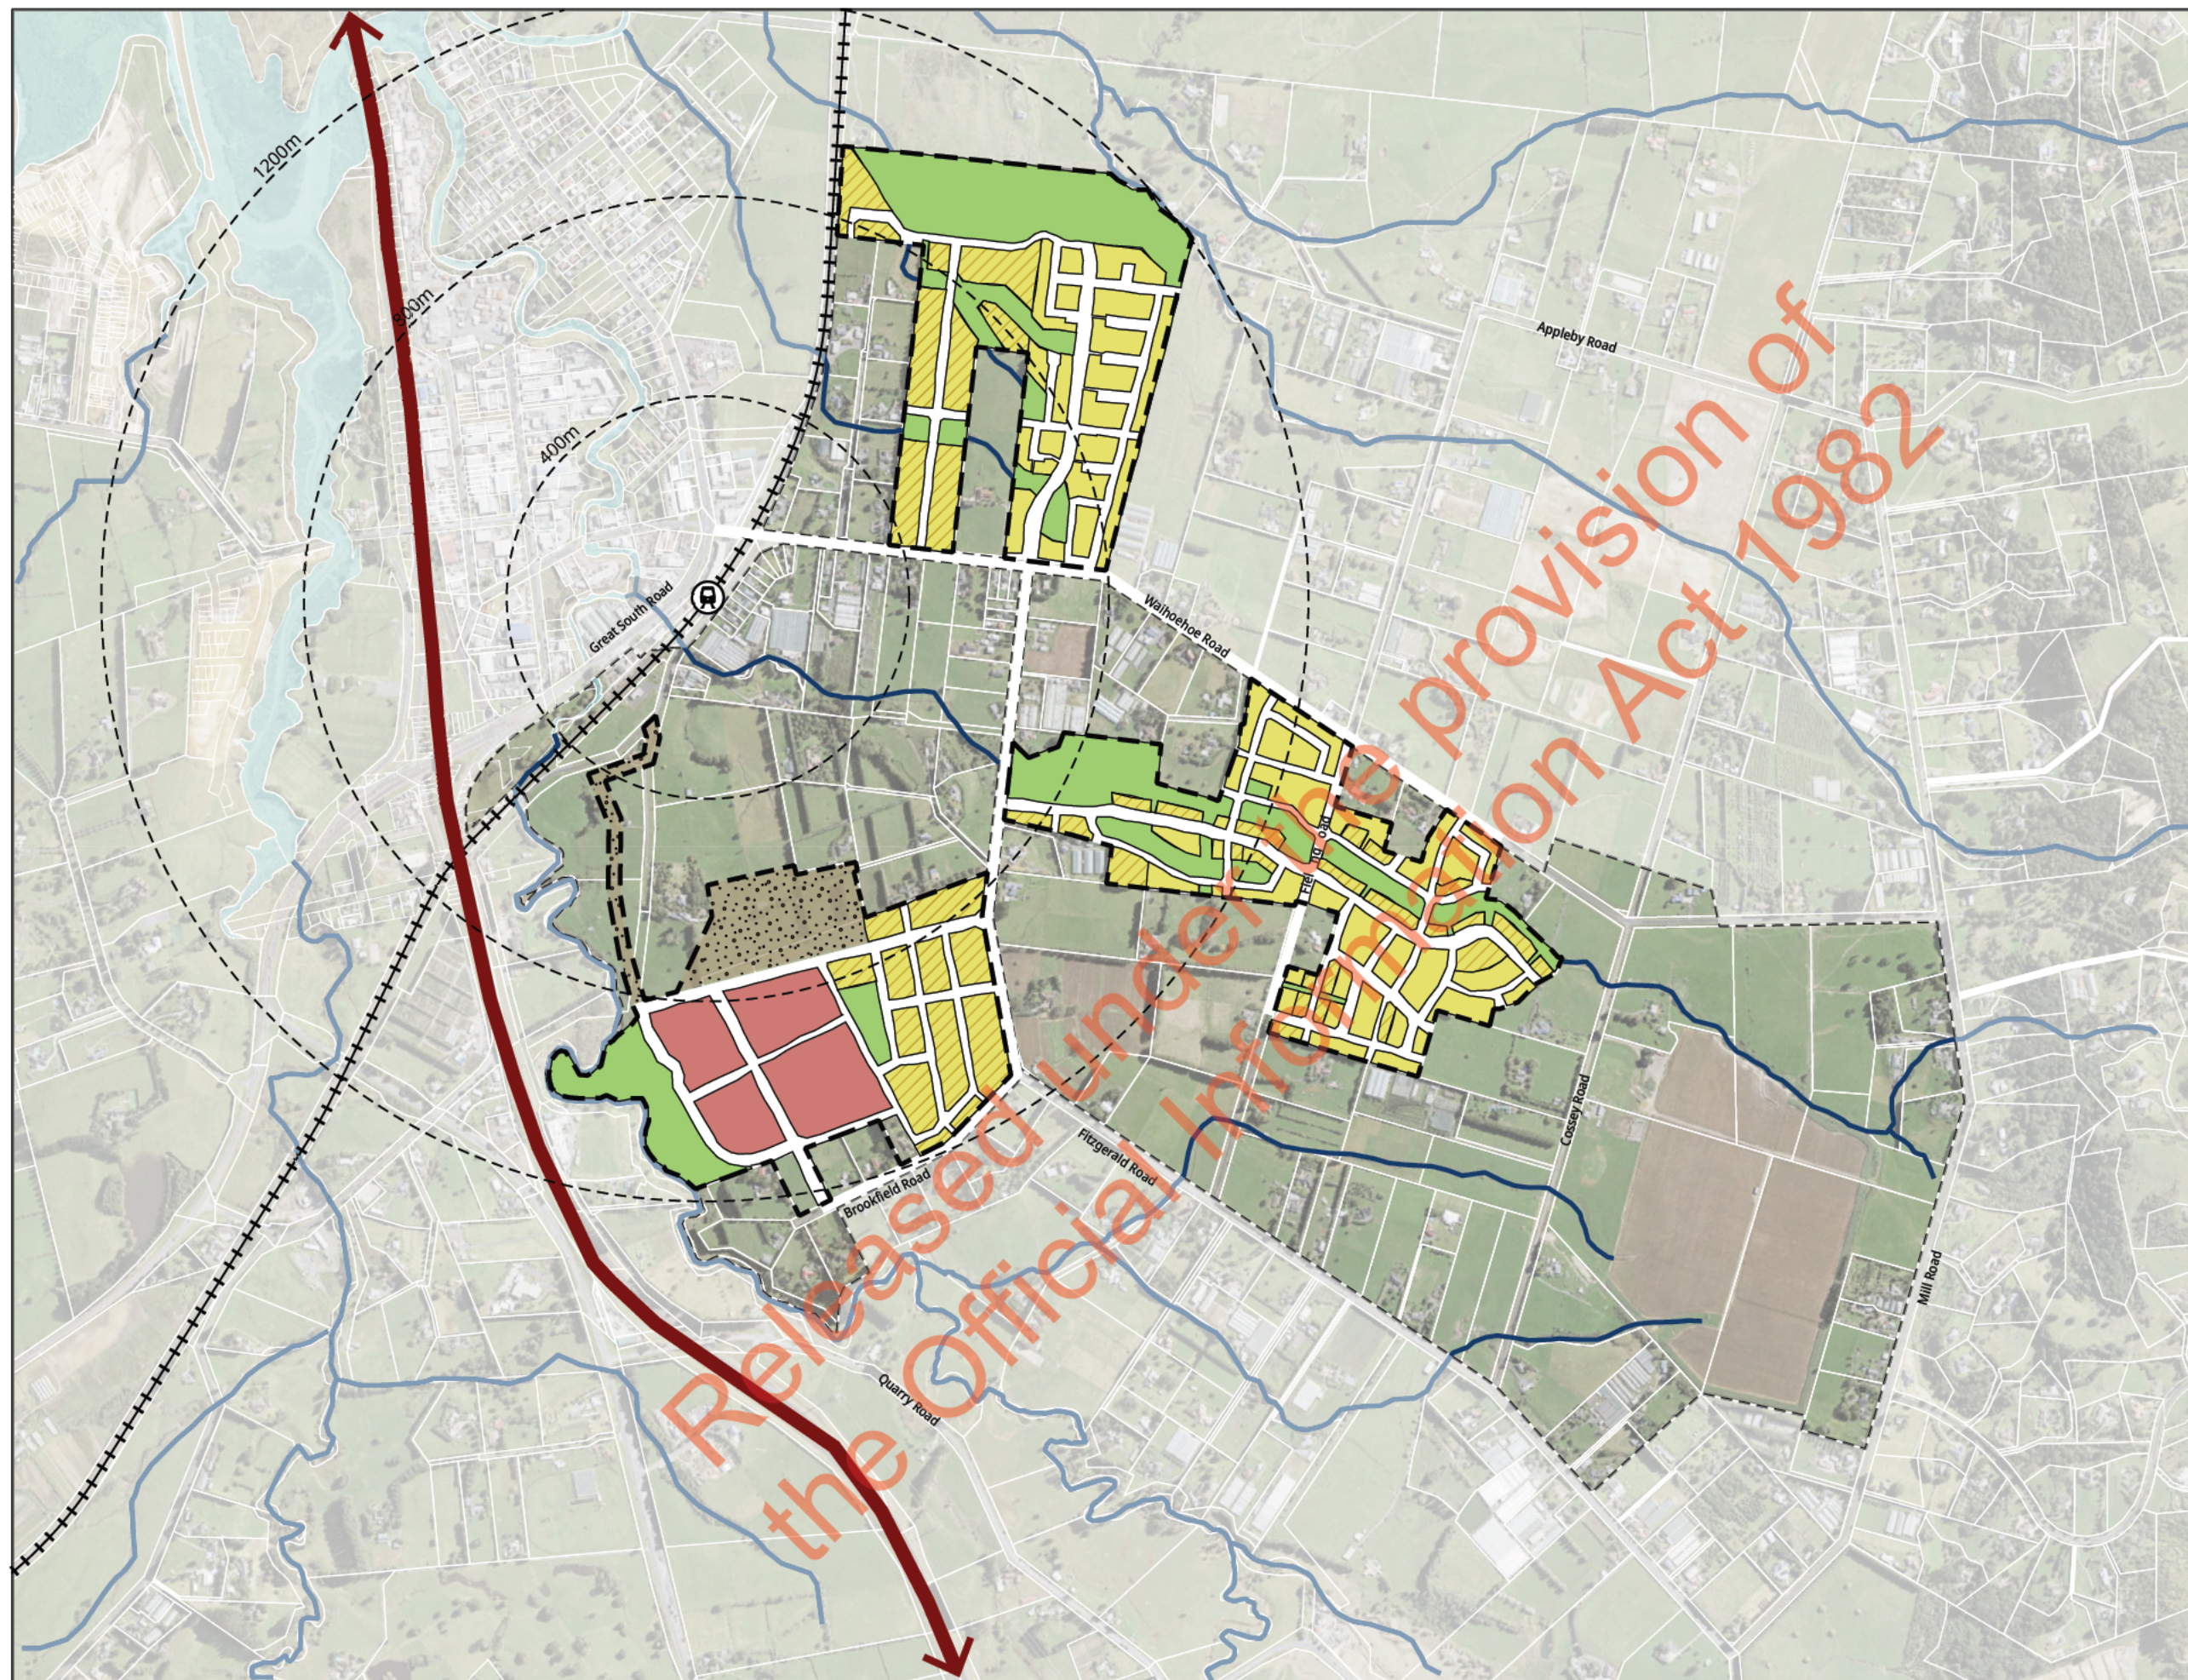

Legend

- Plan Change Boundaries
- Fast Track Project Areas
- Proposed Drury Central Station
- Railway Line
- State Highway 1
- Residential Block
- Residential Block (Super lot)
- Retail Block
- Open Space/ Stormwater Reserve
- Ancillary enabling works areas


Released under the Official Information Act 1982

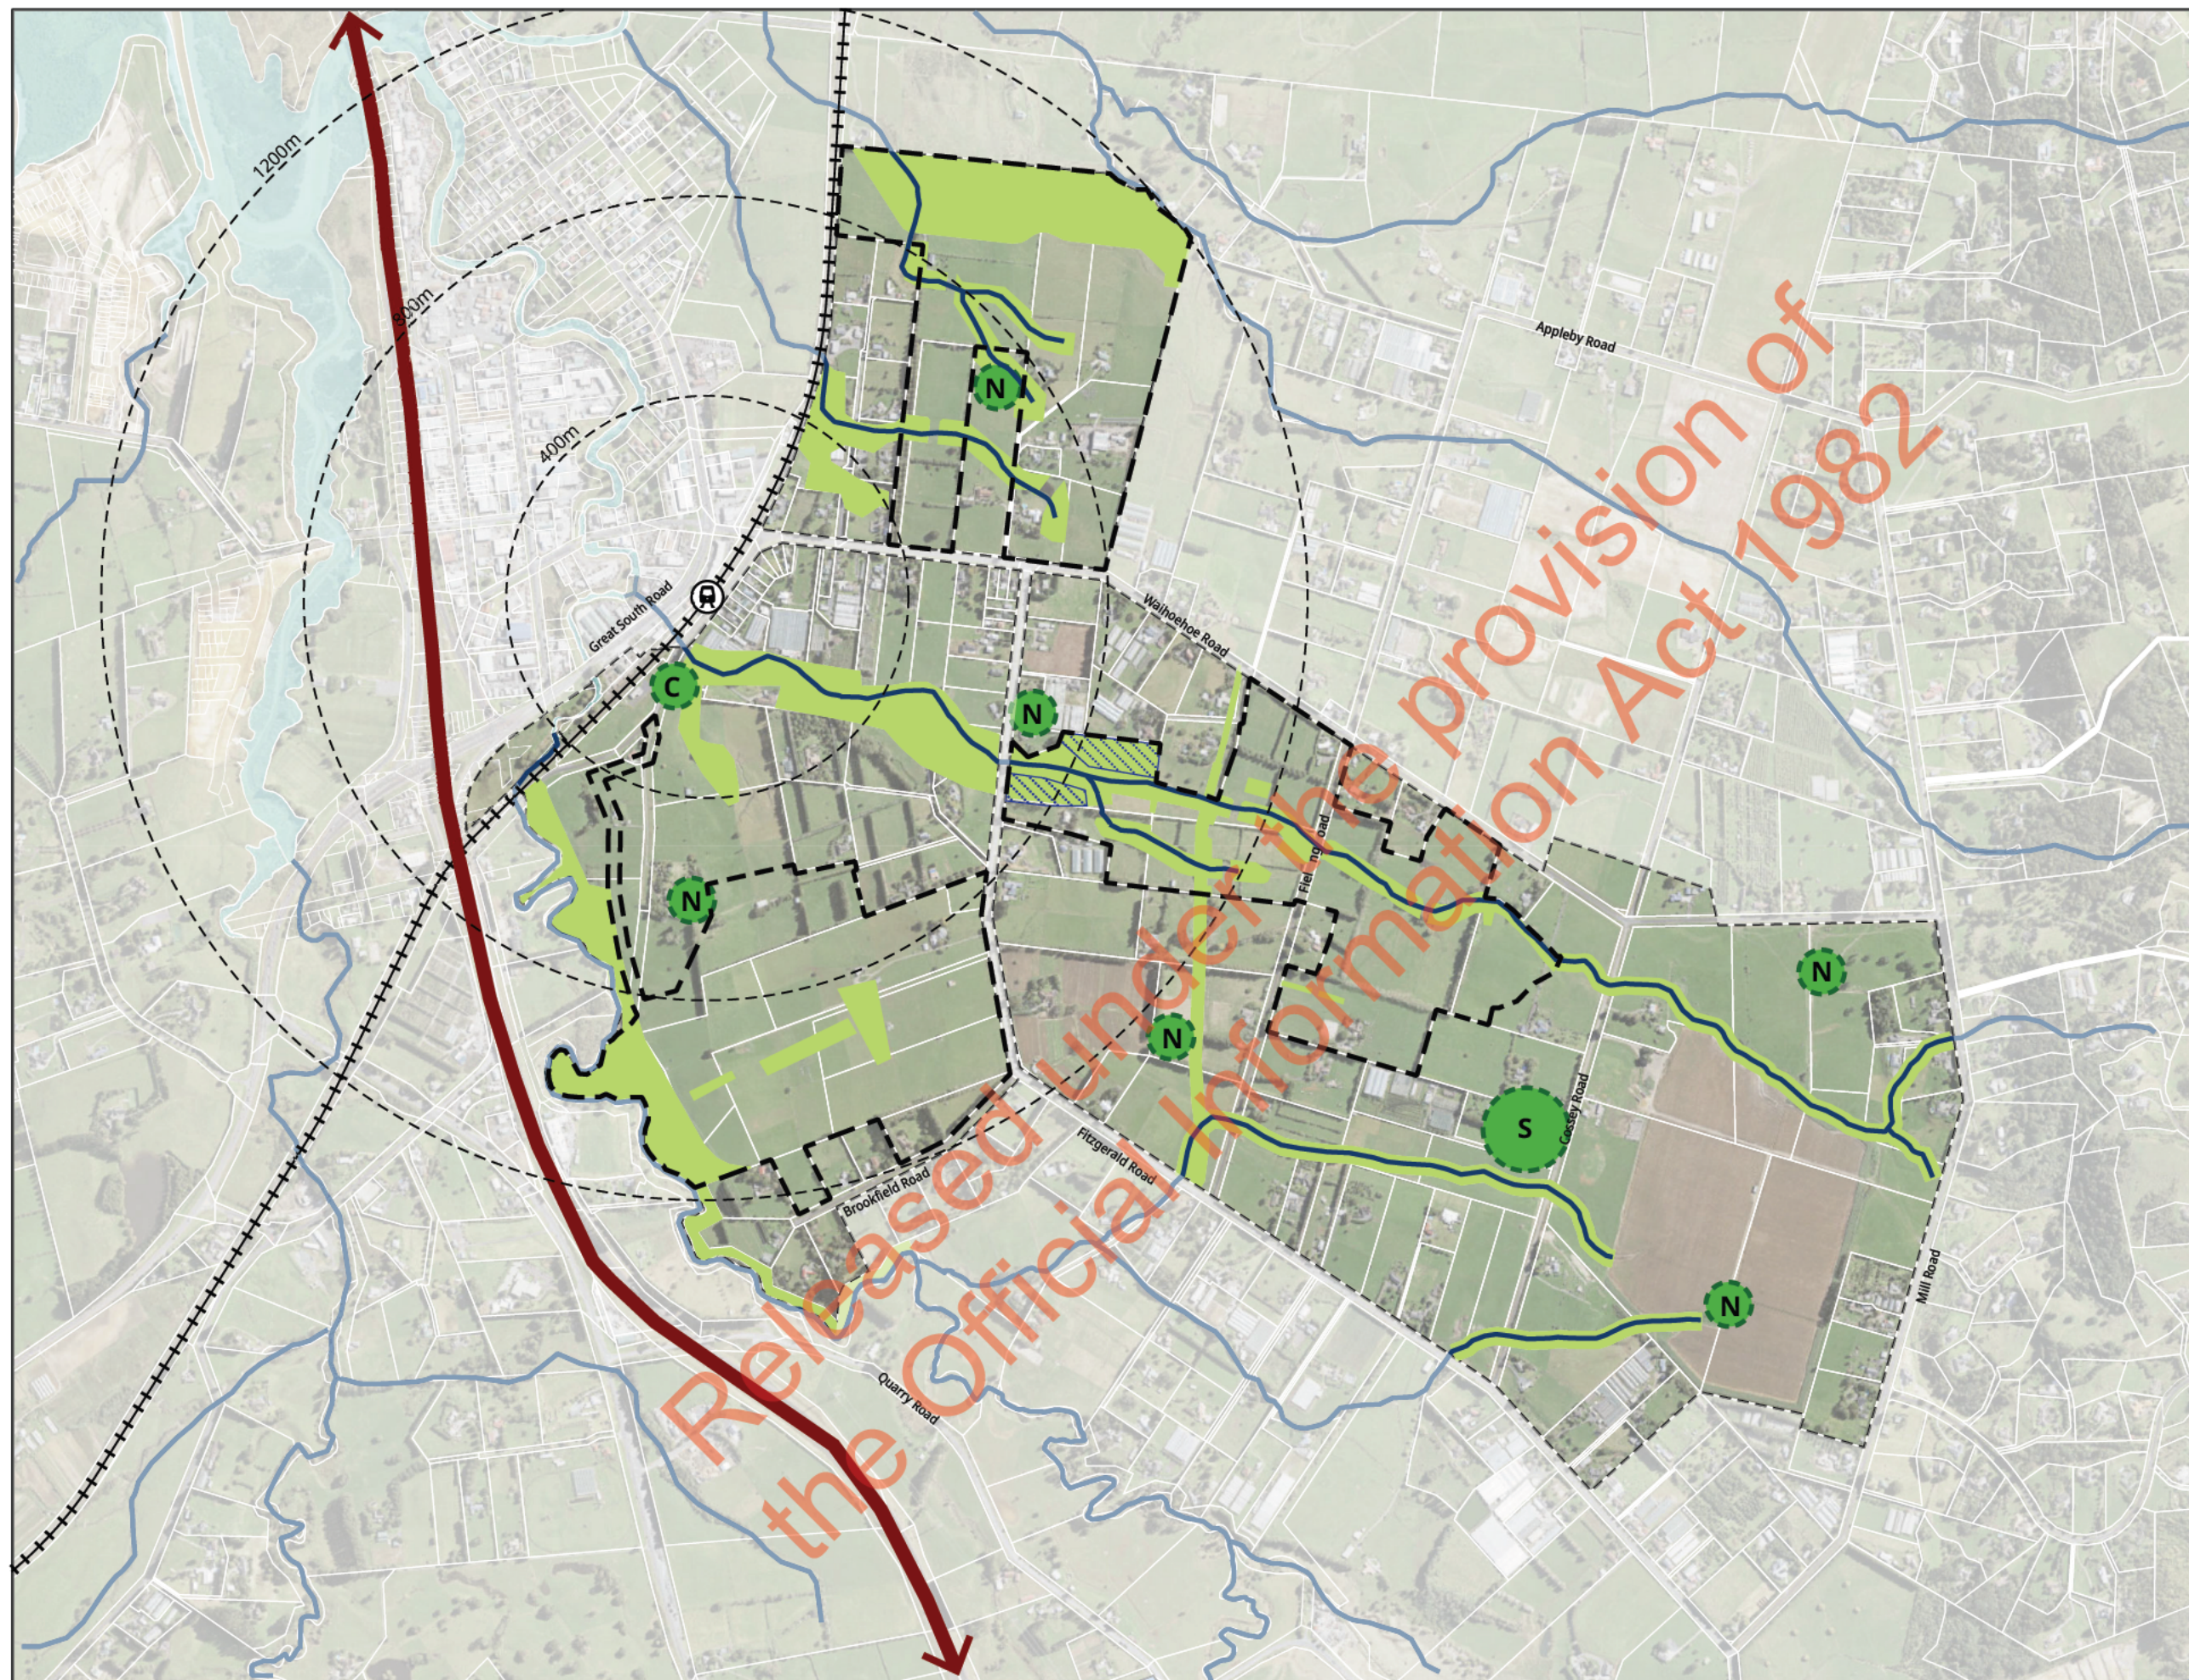

Legend

- Pan Change Boundaries
- Fast Track Project Areas
- Proposed Drury Central Station
- Rail Line
- State Highway 1
- Future Open Space Network^
- Indicative Suburban Park (3ha)*
- Indicative Neighbourhood Park (0.5ha)*
- Indicative Civic Space (0.5ha)*
- Temporary Stormwater Management


^ includes Stormwater Reserves/Management Areas
 *As per Council Submission and a Catchment Submissions

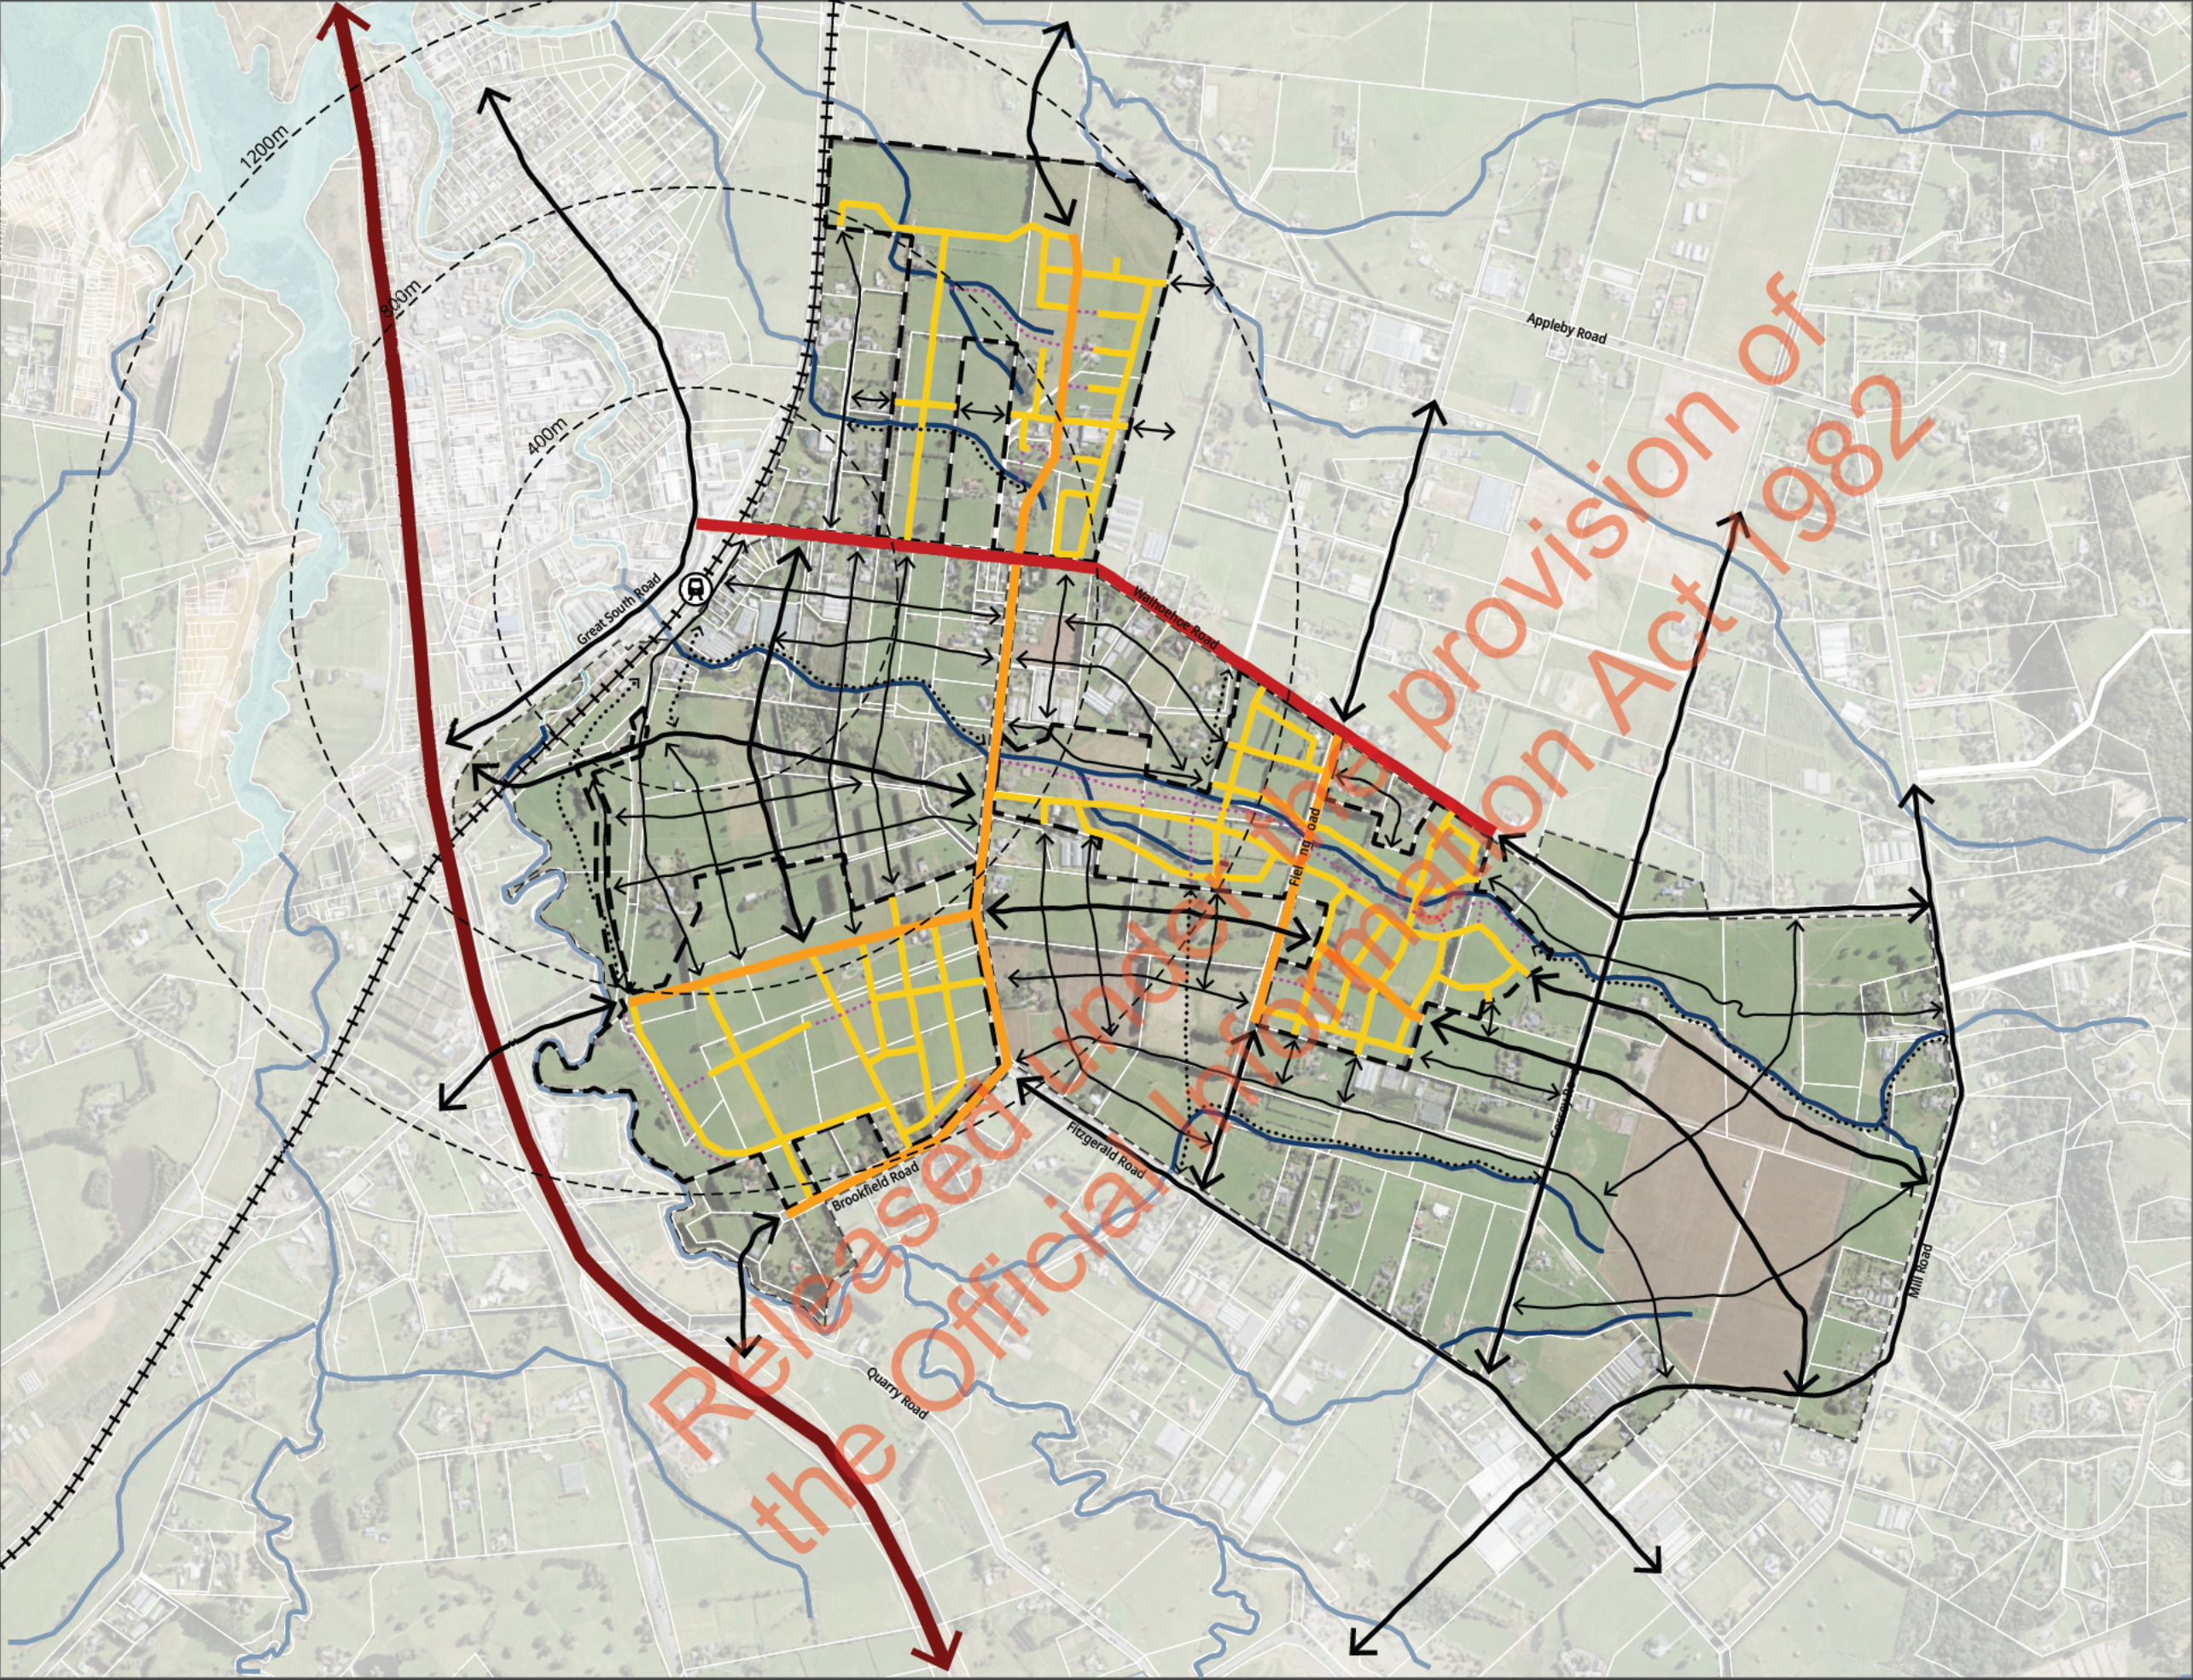

Legend


- ⬡ Pan Change Boundaries
- Ⓜ Proposed Drury Central Station
- ⬢ Rail Line
- █ State Highway 1
- █ Future Arterial Road (In term upgrade)*
- █ Future Collector Roads (New or in term upgrade)*
- █ Proposed Local Road (New)
- ⋯ Proposed Active Travel Routes
- Indicate Future Collector/Arterial Roads^
- Indicate Future Local Roads
- ⋯ Indicate Future Active Travel Routes

* as acknowledged in the consultation process
* in term upgrade consultation process
^ indicates new upgraded roads new Councils
Drury-Opake-Southern-Regional-Council

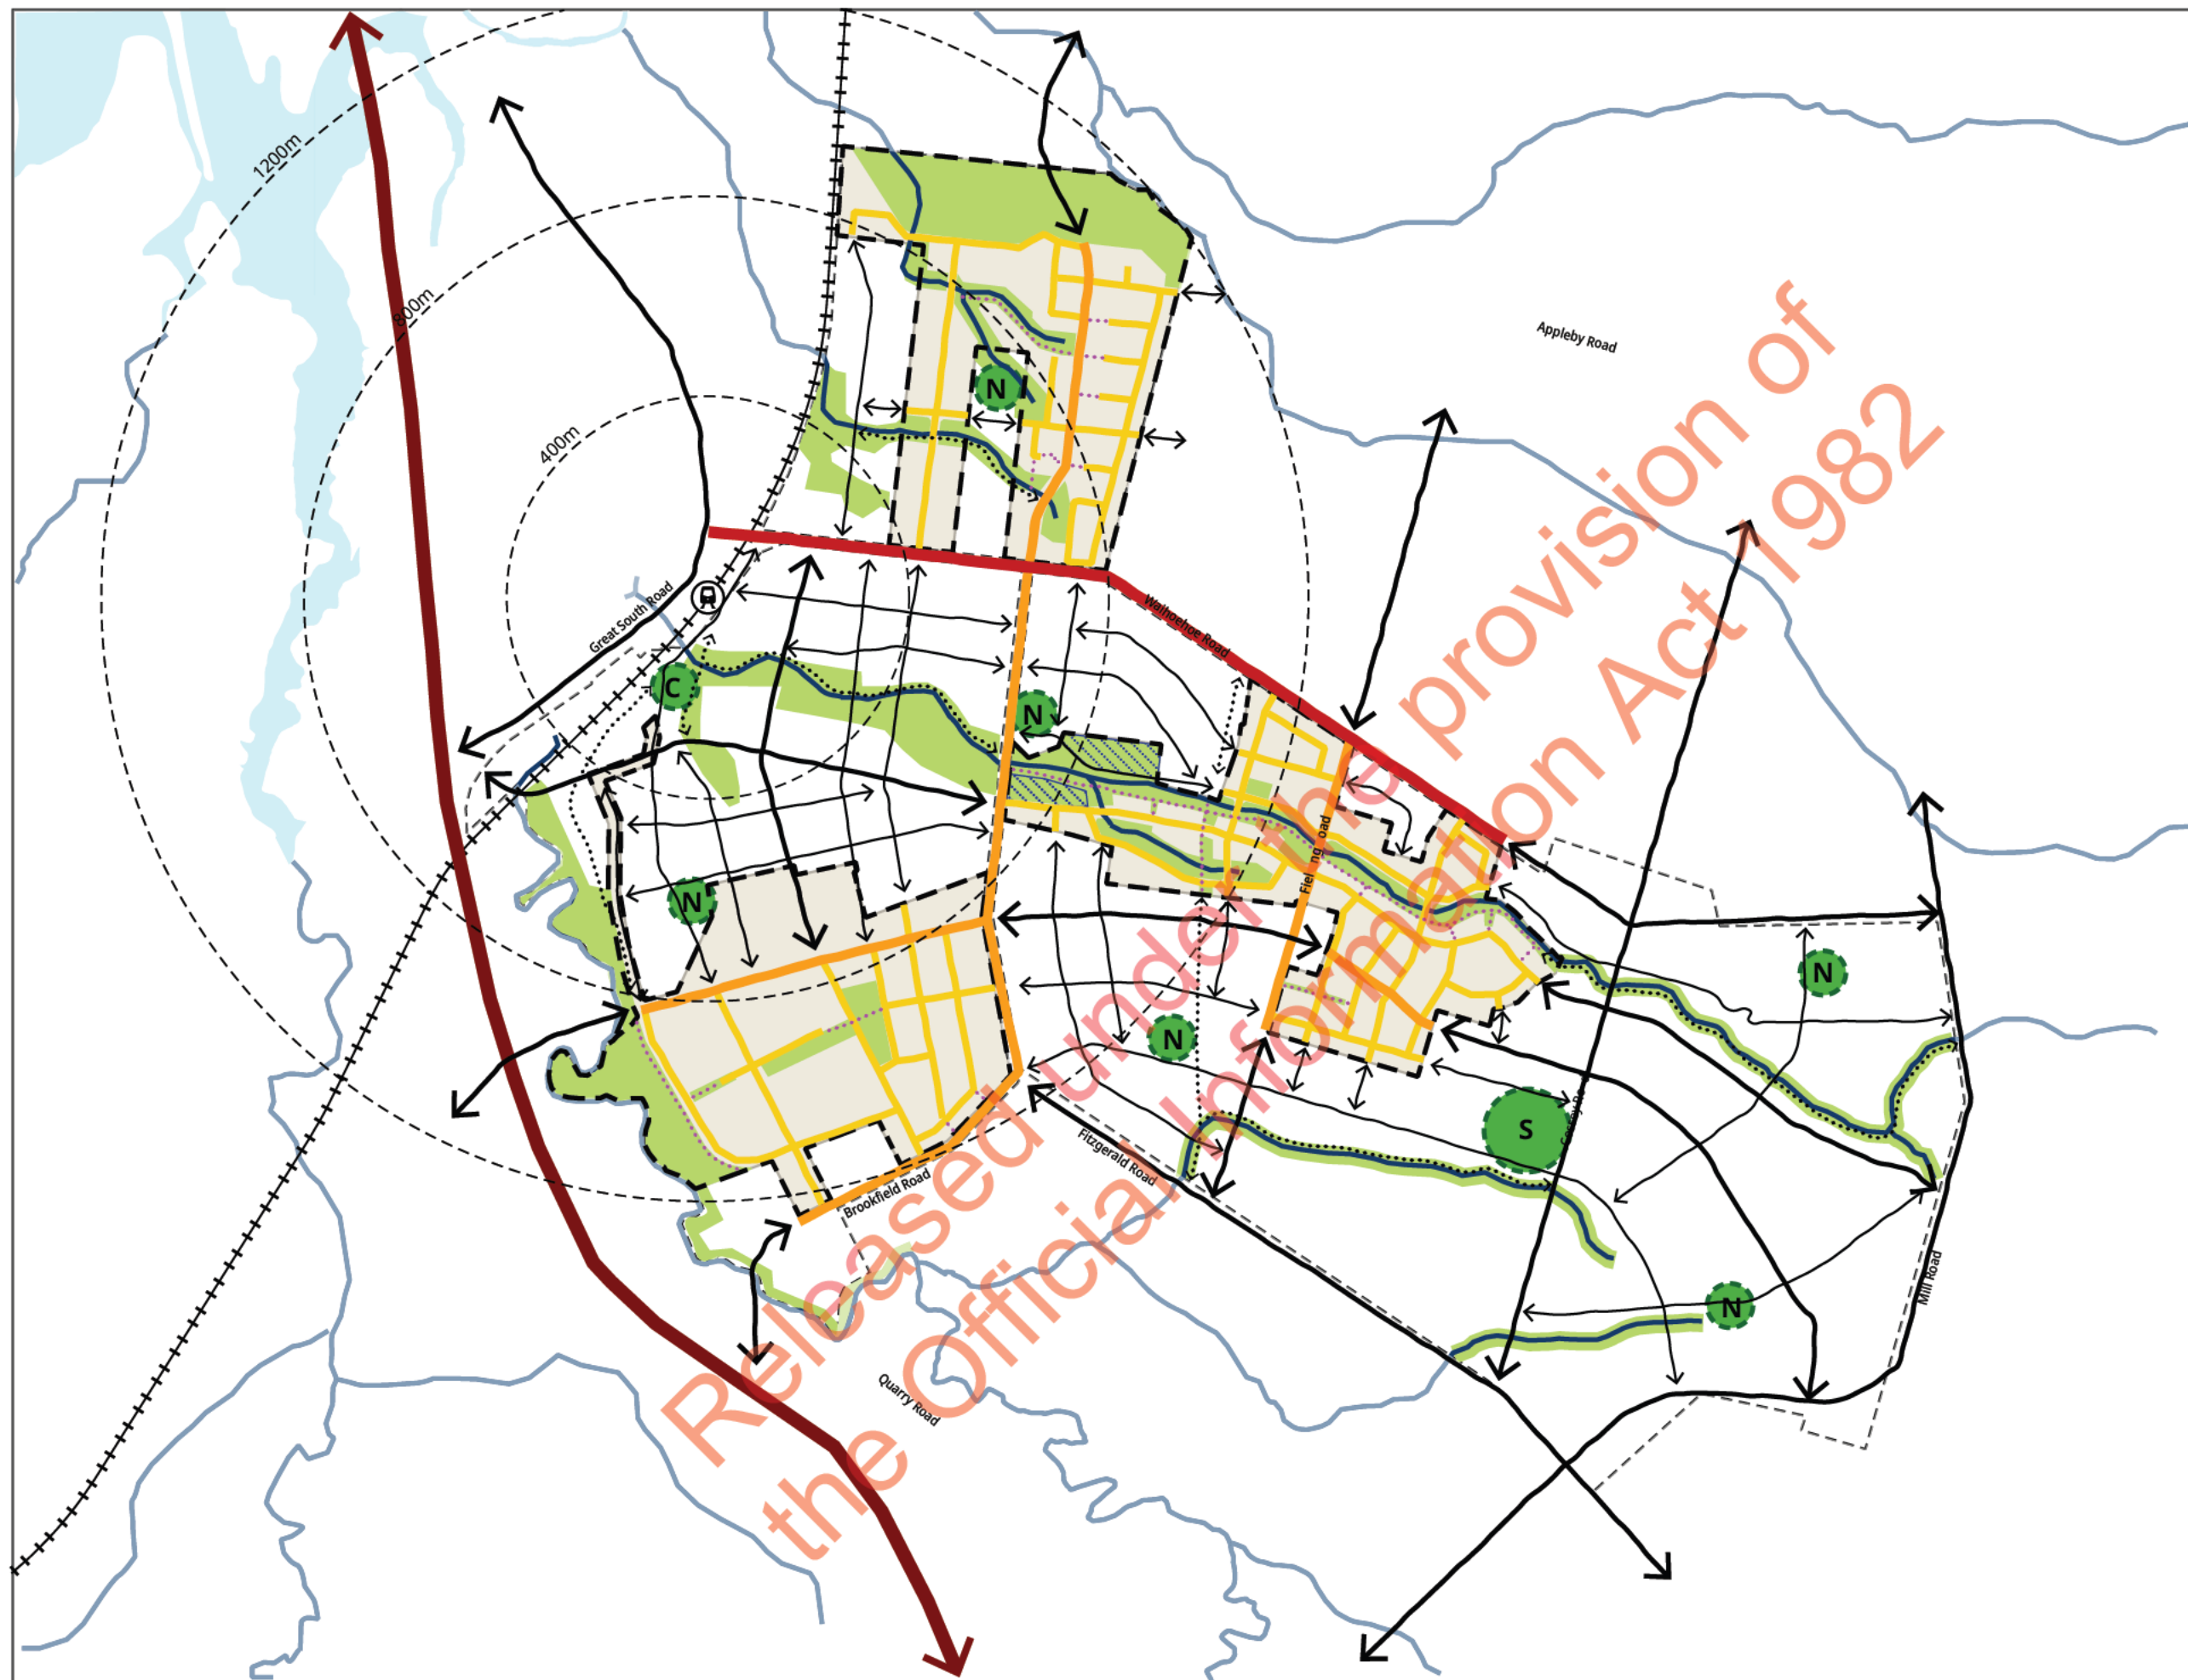

Legend

- Plan Change Boundaries
- Fast Track Project Areas
- R Proposed Drury Central Station
- Rail Line
- State Highway 1
- Future Open Space Network
- S Indictive Suburban Park (3ha)
- N Indictive Neighbourhood Park (0.5ha)
- C Indictive Civic Space (0.5ha)
- Temporary Stormwater Management
- Future Arterial Road (In term upgrade)
- Future Collector Road (New or term upgrade)
- Proposed Local Road (New)
- Proposed Active Travel Routes
- Indictive Future Local Roads
- Indictive Future Active Travel Routes

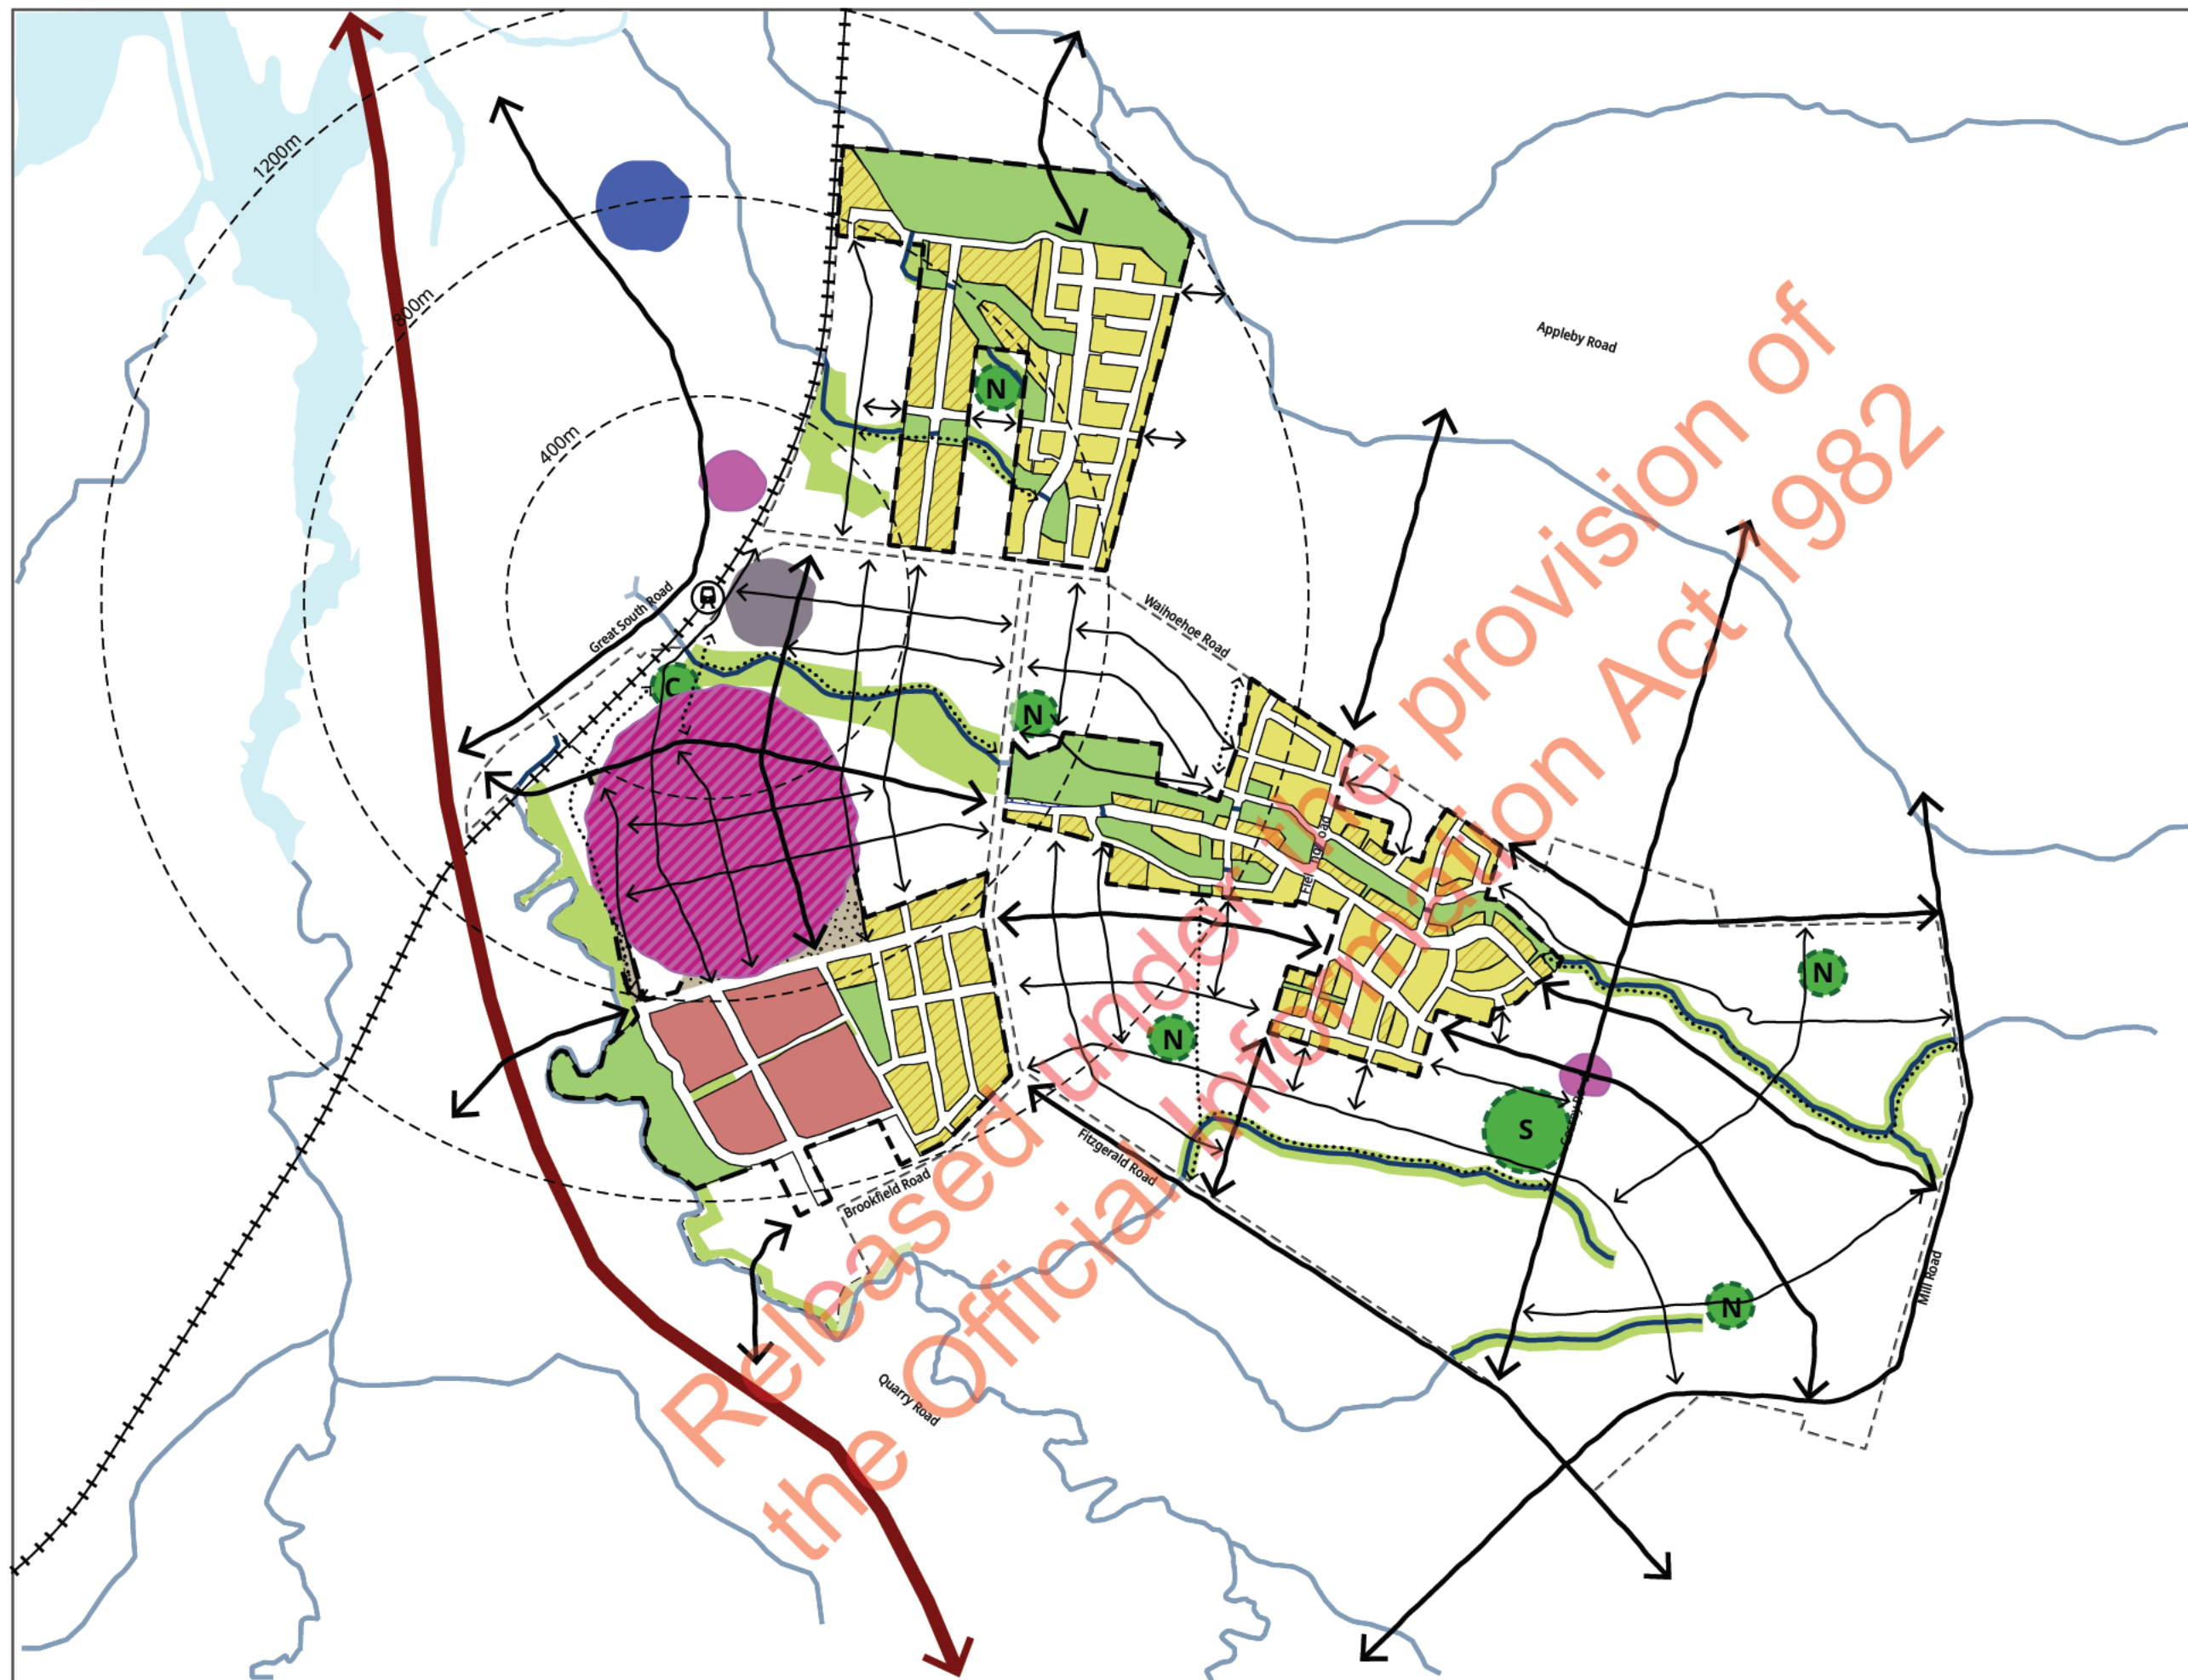

Legend

- Plan Change Boundaries
- Fast Track Project Areas
- Proposed Drury Central Station
- Rail Line
- State Highway 1
- Proposed Metro Centre (Fine grained retail)
- Ex st ng/ Proposed Local Convenience
- Proposed Drury Central Station Extent
- Ex st ng Drury School
- Proposed Active Travel Routes
- Ind cat ve Future Key Road Connections
- Ind cat ve Future Active Travel Routes